



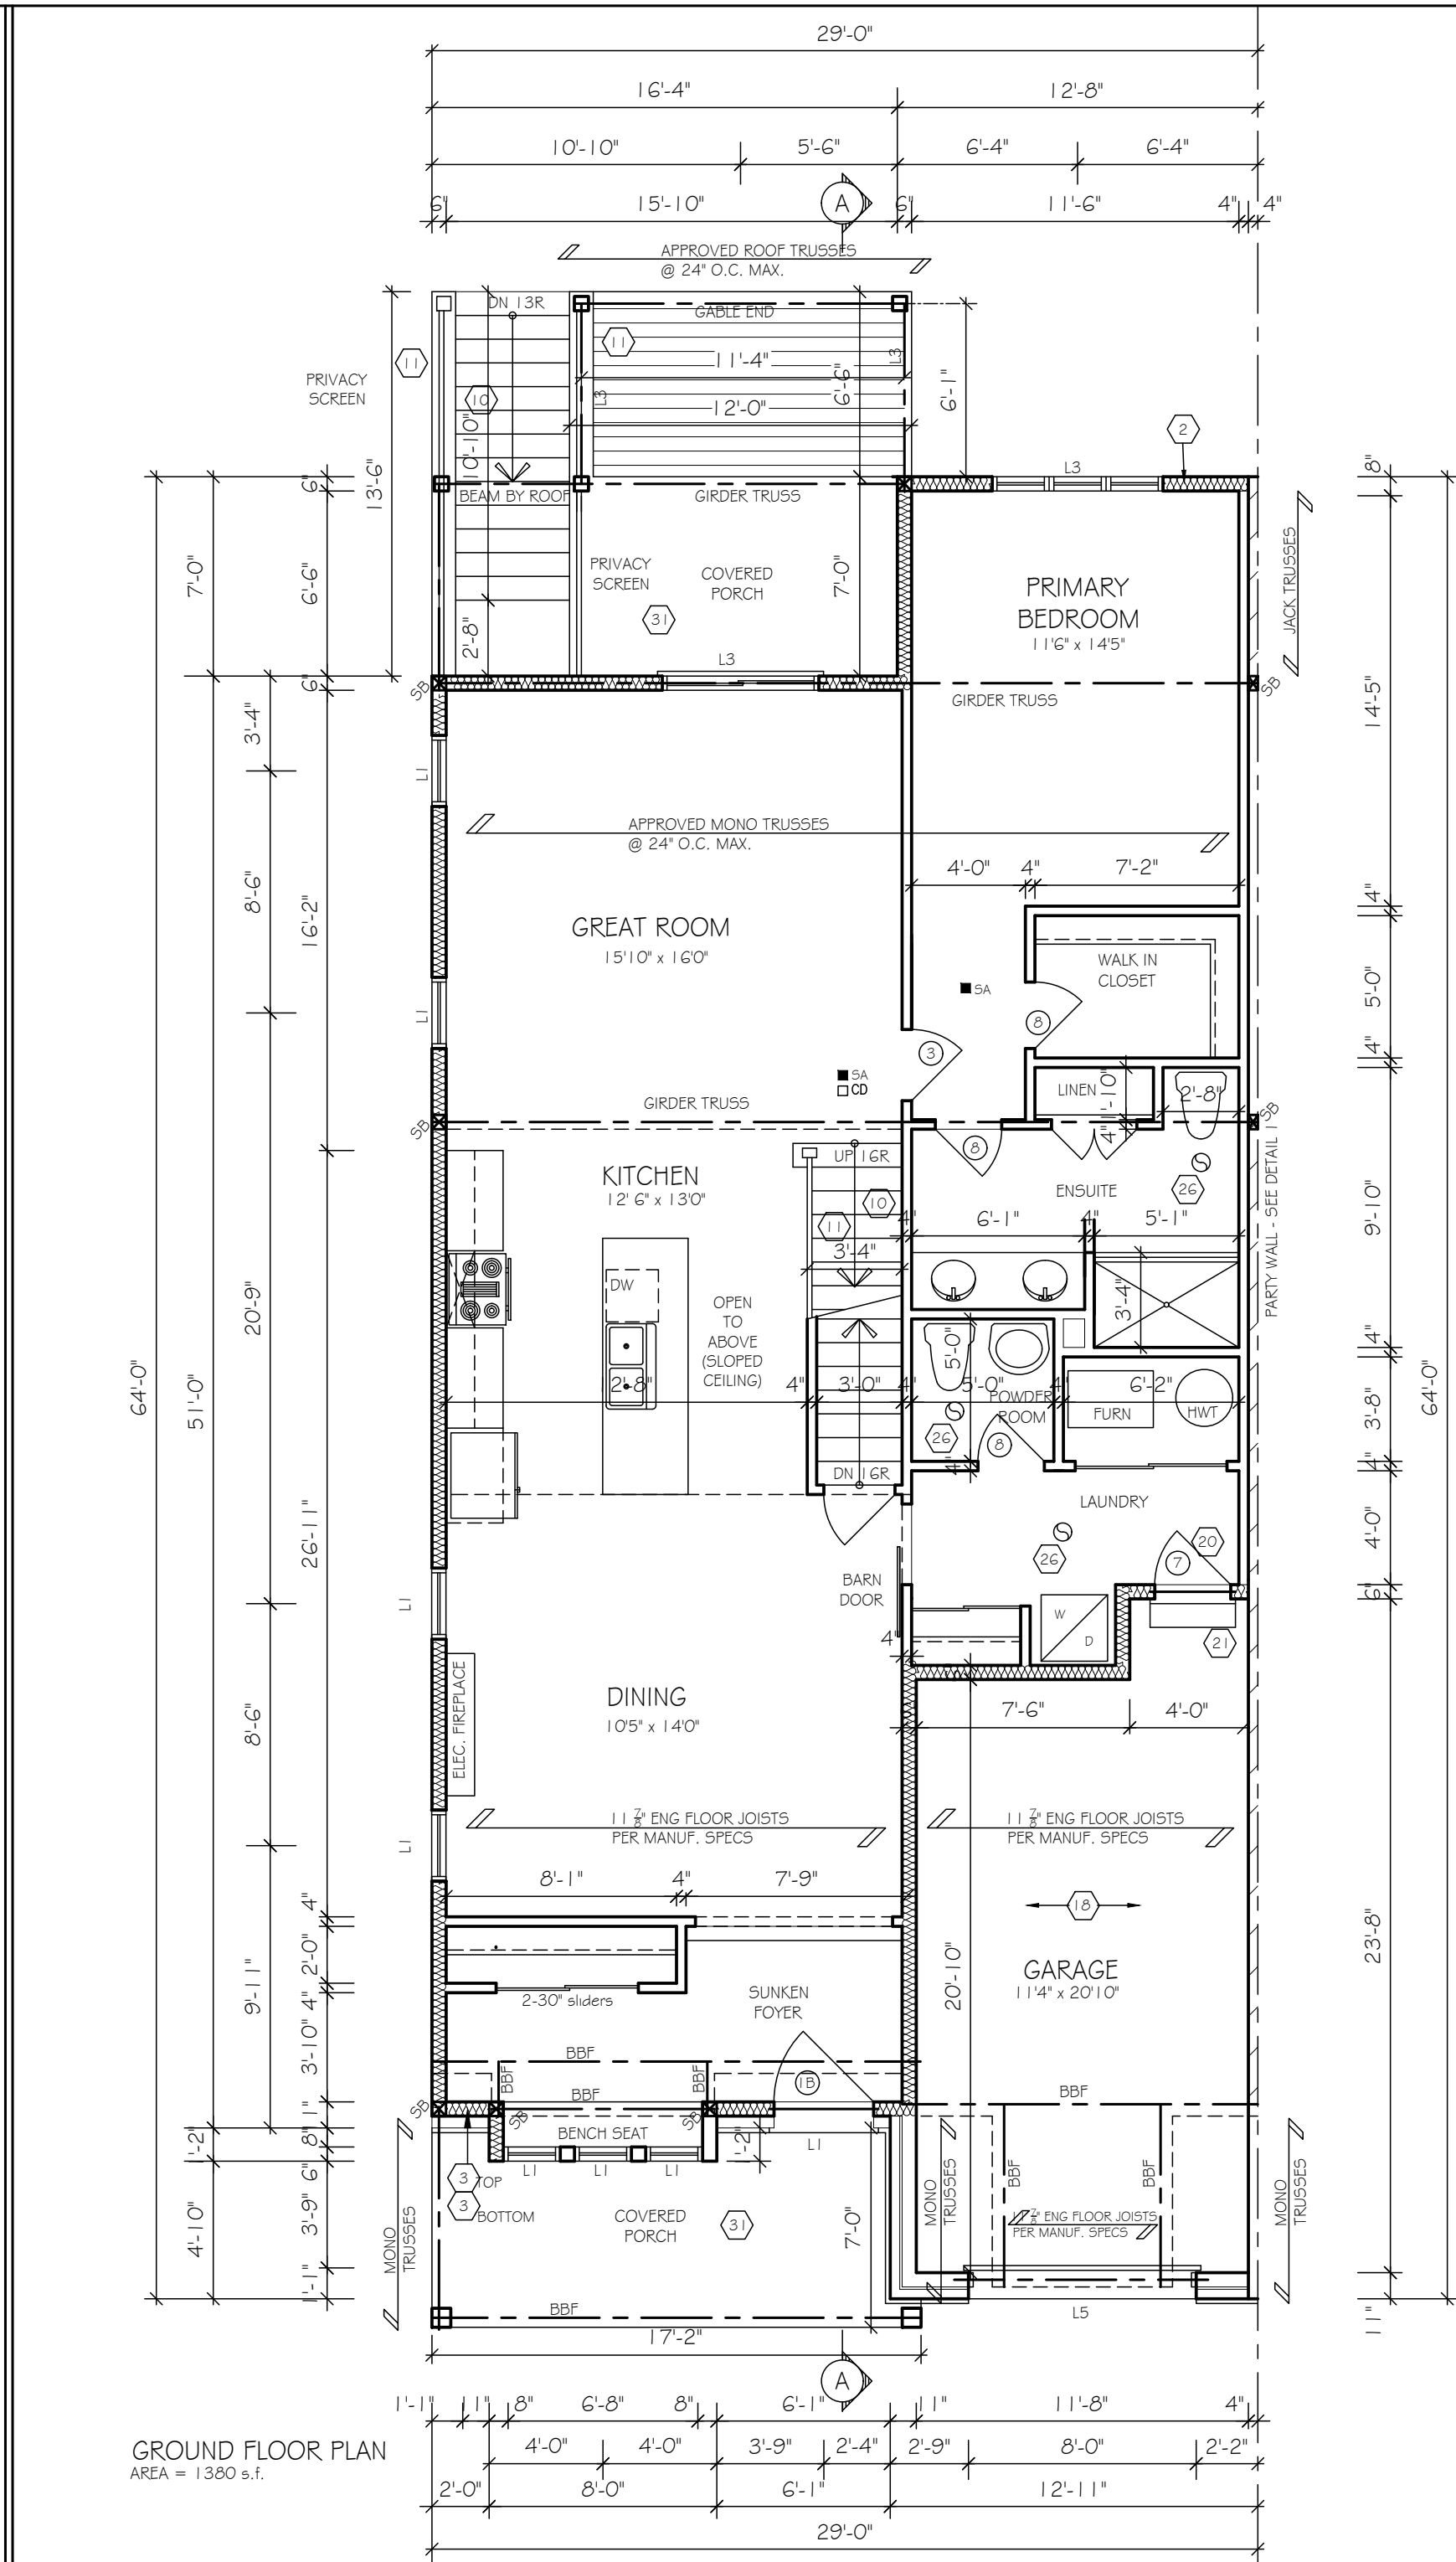



The undersigned has reviewed and takes responsibility for this design, and has the qualifications and meets the requirements set out in the Ontario Building Code to be a designer.		
QUALIFICATION INFORMATION		
B. A. Brooks		
Bobbi Ann Brooks		
REGISTRATION INFORMATION		
TOP FLOOR DESIGN		
BCIN #26313		
top floor design		
78 Farncomb Cres. Bowmanville, ON L1C 4L8		
phone: 905-623-0670		
Client Name	MANORVILLE HOMES	
Project Name	1628 SIMCOE ST. N PORT PERRY, ON	
Sheet Title	BASEMENT PLAN	
Drawn by:	Checked by:	Date:
BAB	BAB	MAY 2025
Scale	3/16" = 1'-0"	Drawing No.
Project No.	b24-19	2 OF 4

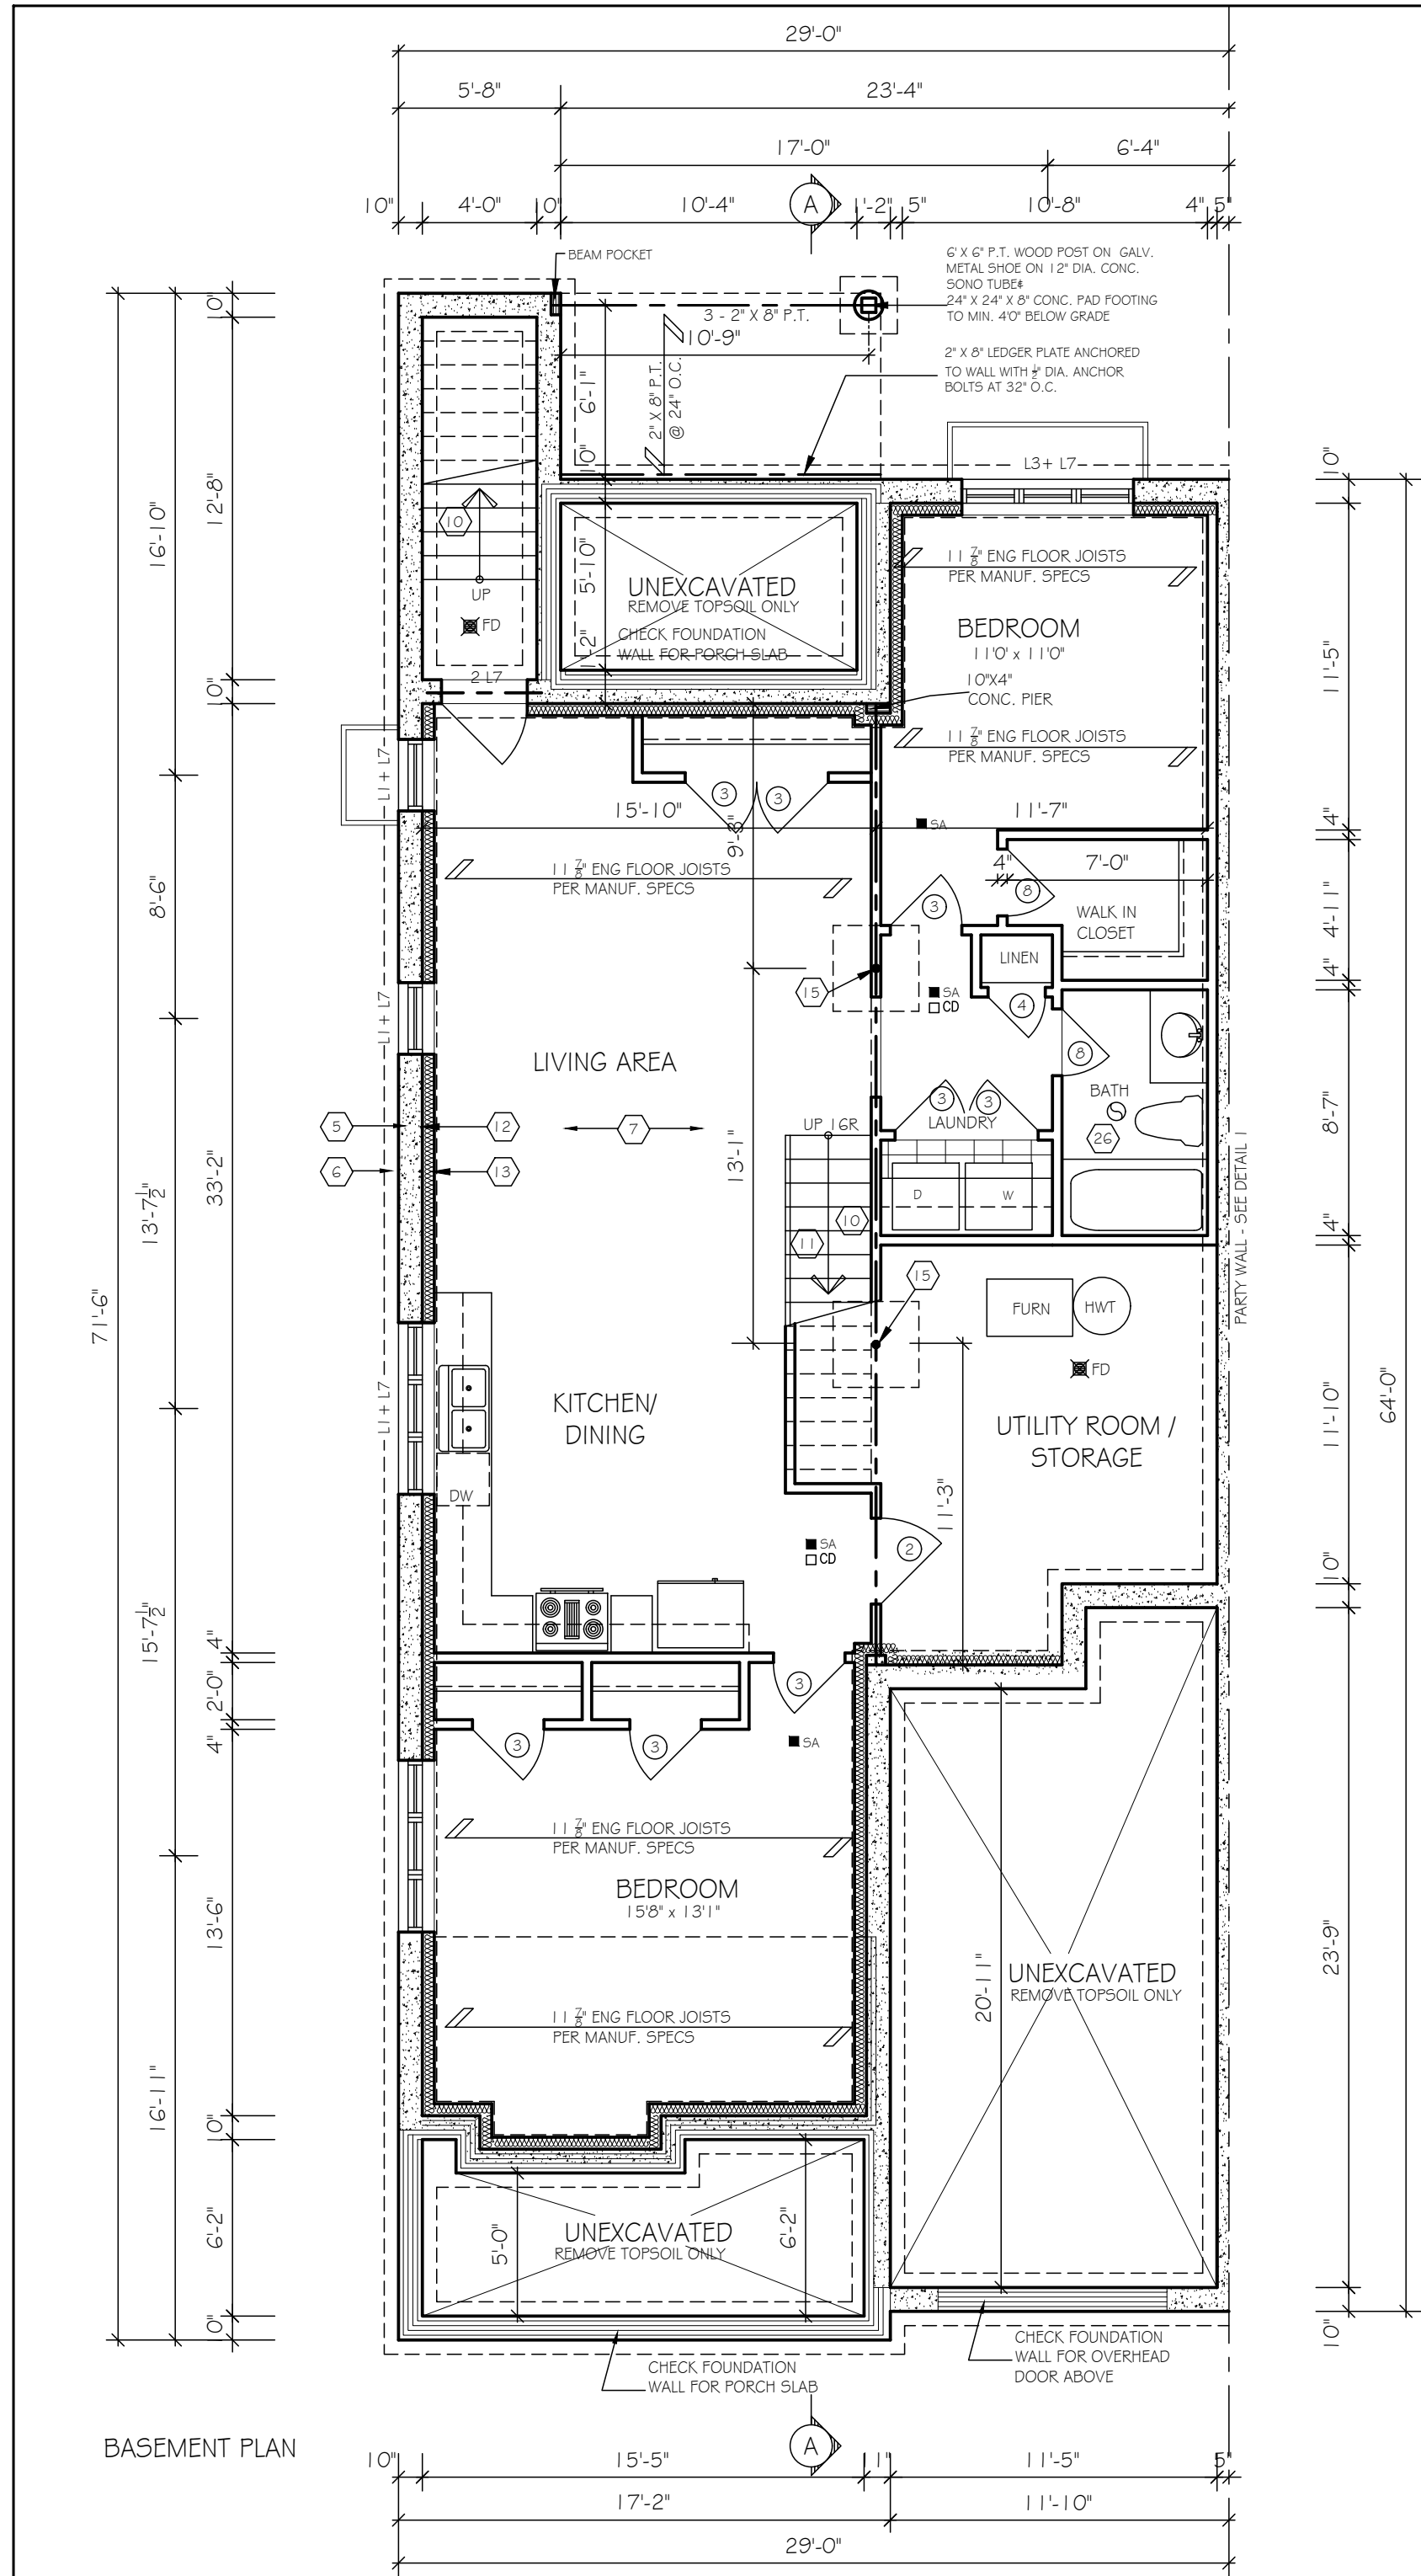


The undersigned has reviewed and takes responsibility for this design, and has the qualifications and meets the requirements set out in the Ontario Building Code to be a designer: QUALIFICATION INFORMATION		
<i>B. A. Brooks</i> Bobbi Ann Brooks		BCIN #26313
REGISTRATION INFORMATION		
TOP FLOOR DESIGN		BCIN #33395
top floor design 78 Farncomb Cres. Bowmanville, ON L1C 4L8 phone: 905-623-0670		
Client Name MANORVILLE HOMES		
Project Name 1628 SIMCOE ST. N PORT PERRY, ON		
Sheet Title SECOND FLOOR PLAN ROOF PLAN		
Drawn by: BAB	Checked by: BAB	Date: MAY 2025
Scale 3/16" = 1'-0"	Drawing No. 3 OF 4	
Project No. b24-19		




FRONT ELEVATION

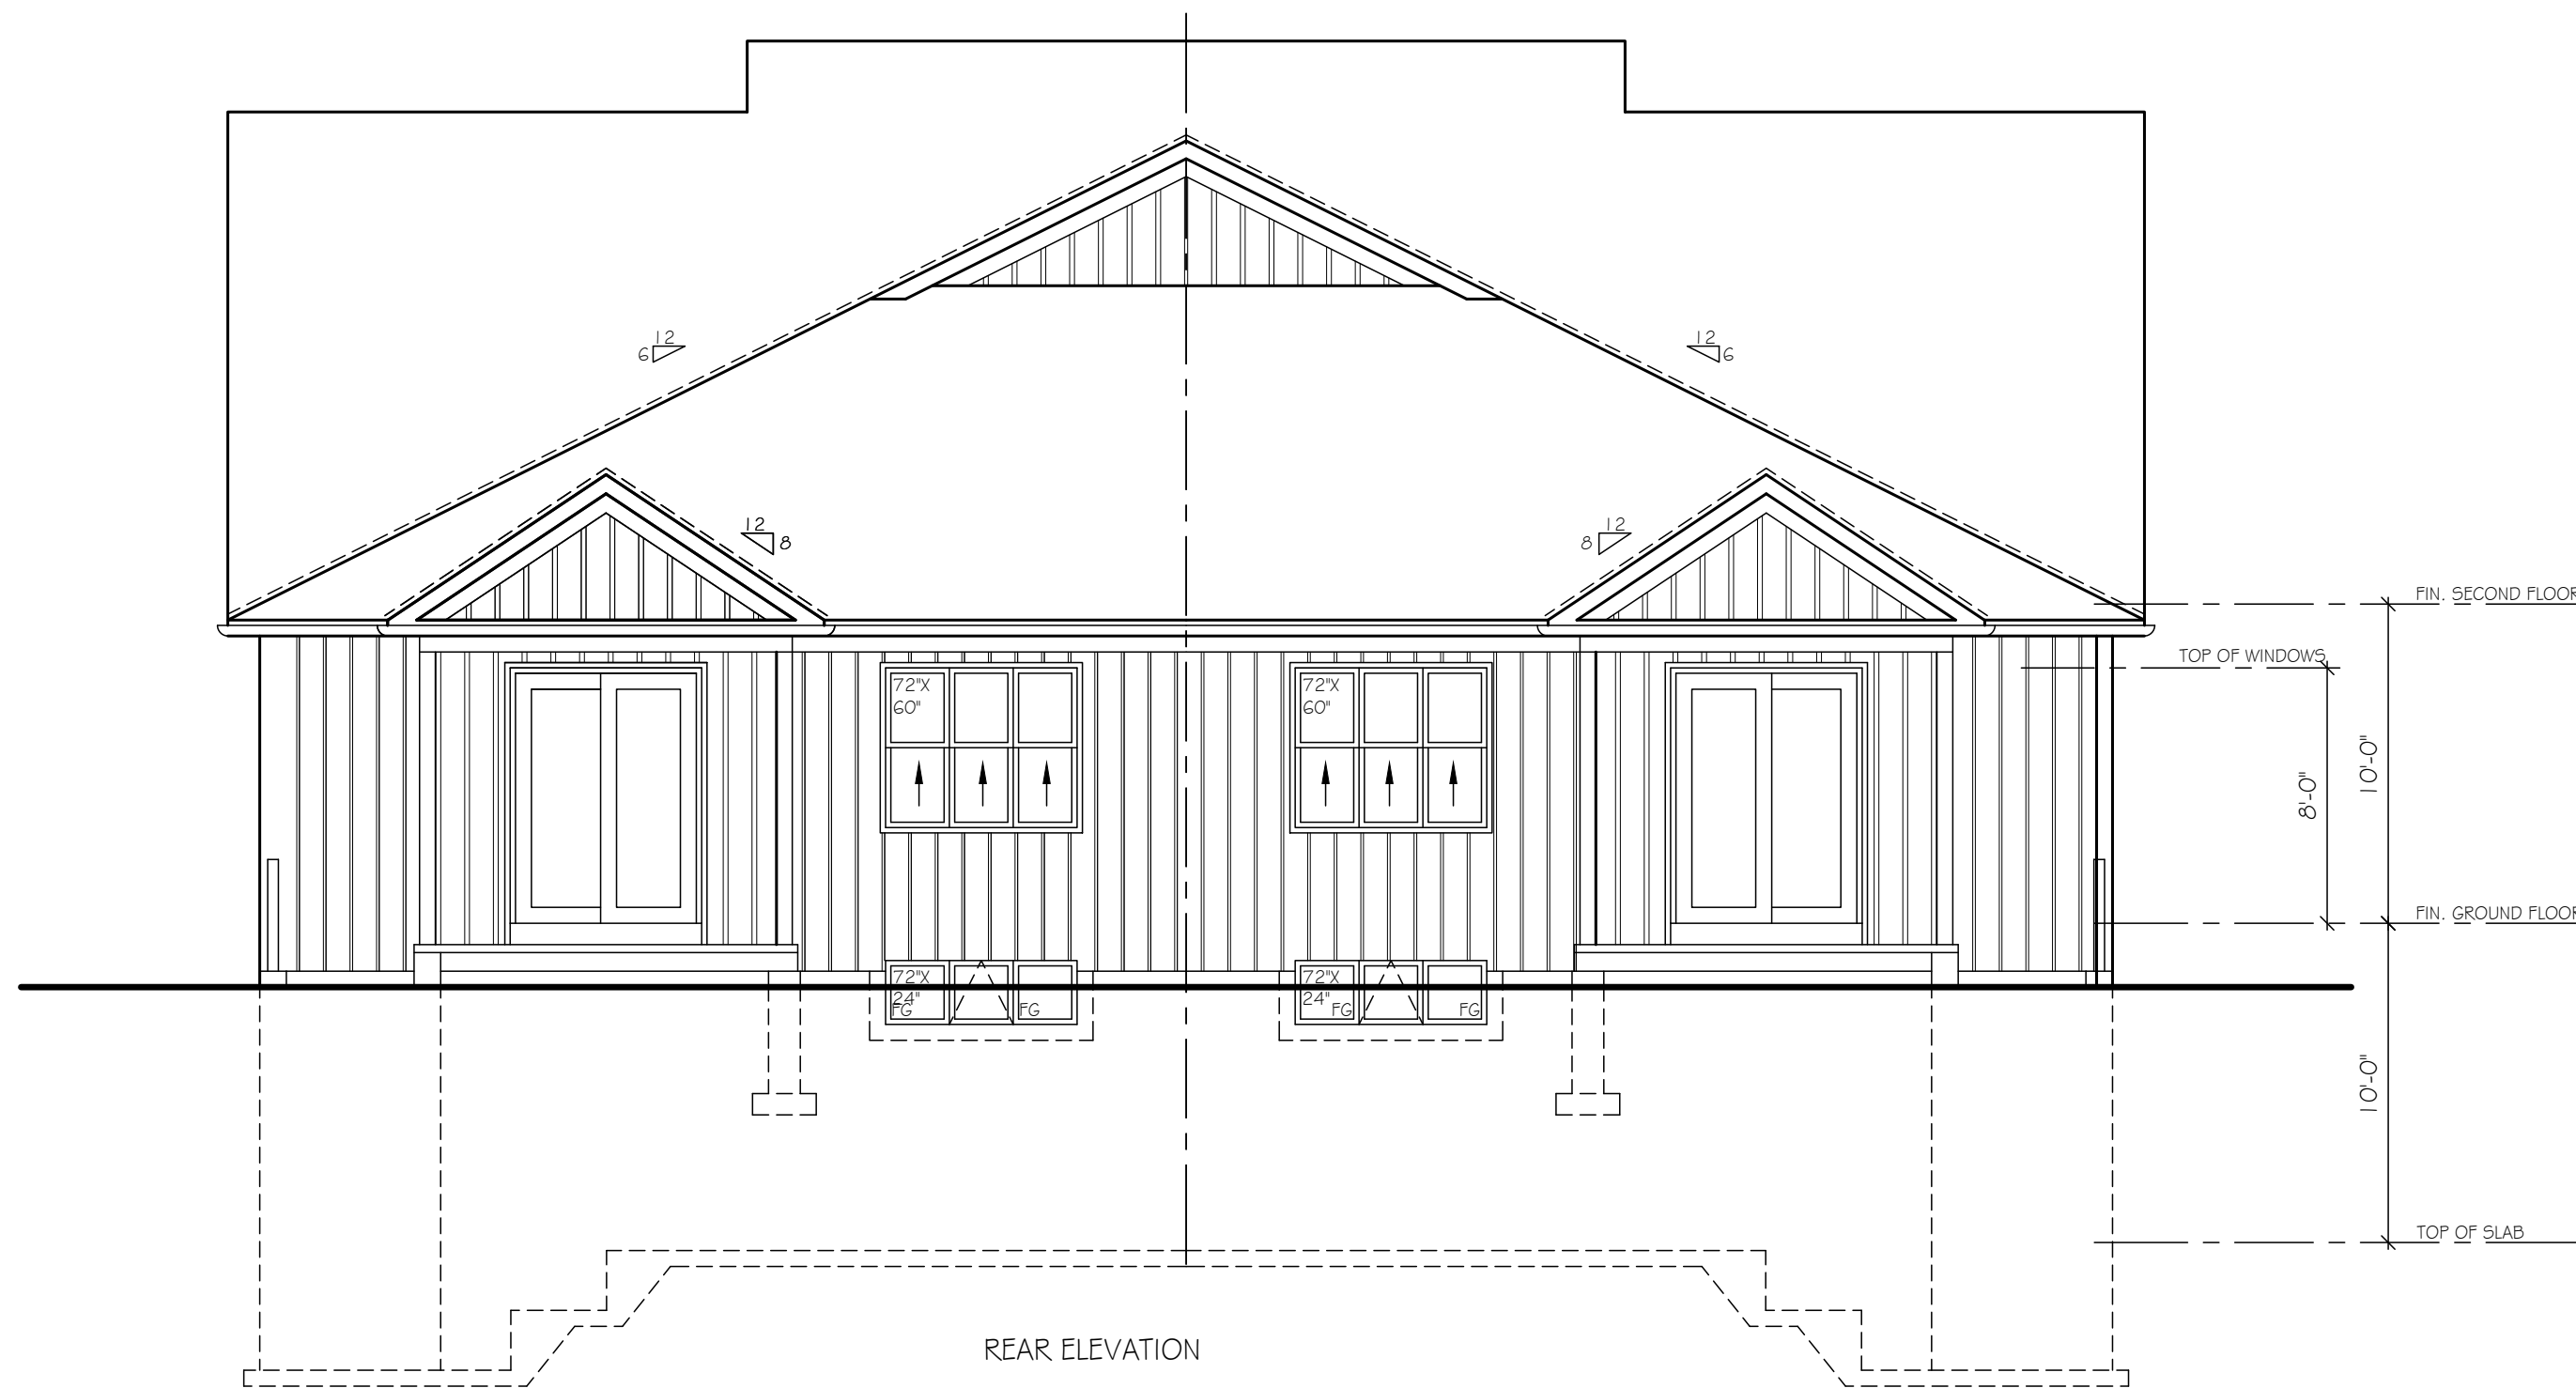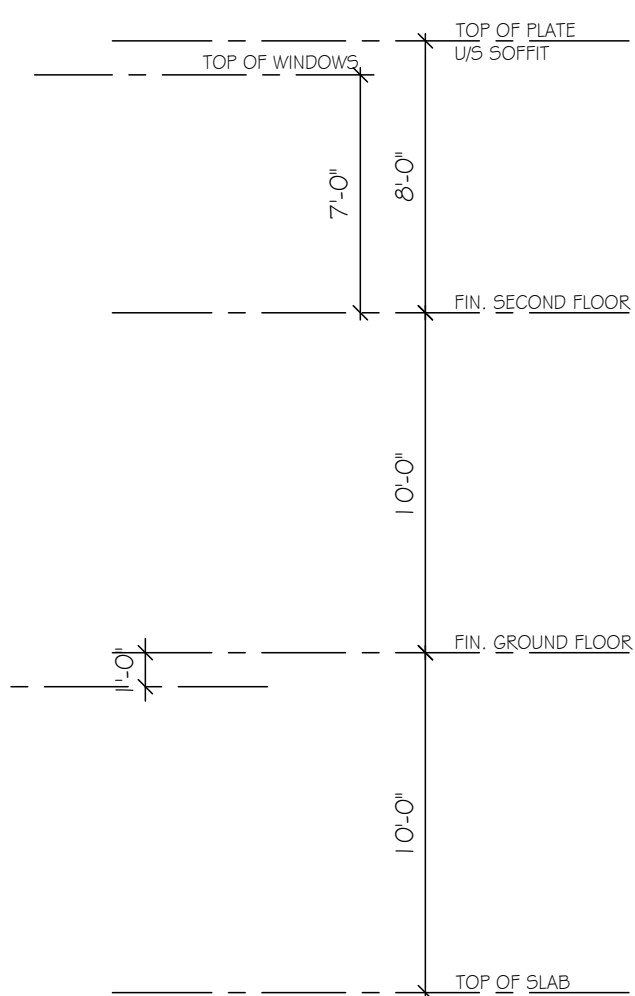

REAR ELEVATION

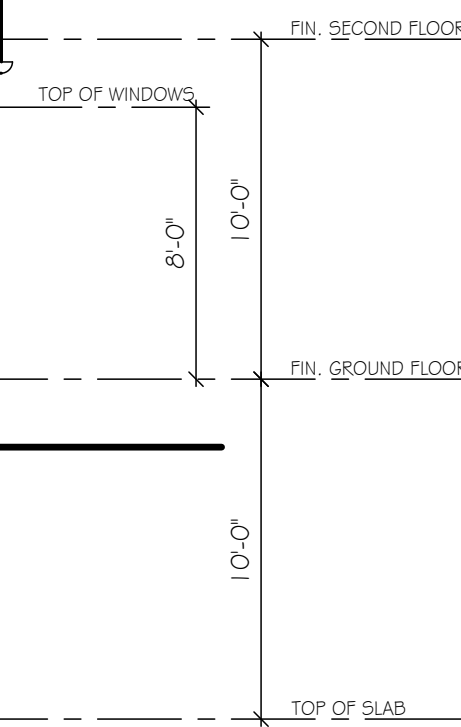

The undersigned has reviewed and takes responsibility for this design, and has the qualifications and meets the requirements set out in the Ontario Building Code to be a designer.		
QUALIFICATION INFORMATION		
B. A. Brooks		
Bobbi Ann Brooks		
REGISTRATION INFORMATION		
BCIN #26313		
TOP FLOOR DESIGN		
BCIN #33395		
top floor design		
78 Farncomb Cres. Bowmanville, ON L1C 4L8		
phone: 905-623-0670		
Client Name	MANORVILLE HOMES	
Project Name	1628 SIMCOE ST. N PORT PERRY, ON	
Sheet Title	FRONT ELEVATION REAR ELEVATION SIDE ELEVATION	
Drawn by:	Checked by:	Date:
BAB	BAB	MAY 2025
Scale	3/16" = 1'-0"	Drawing No.
Project No.	b24-19	4 OF 4

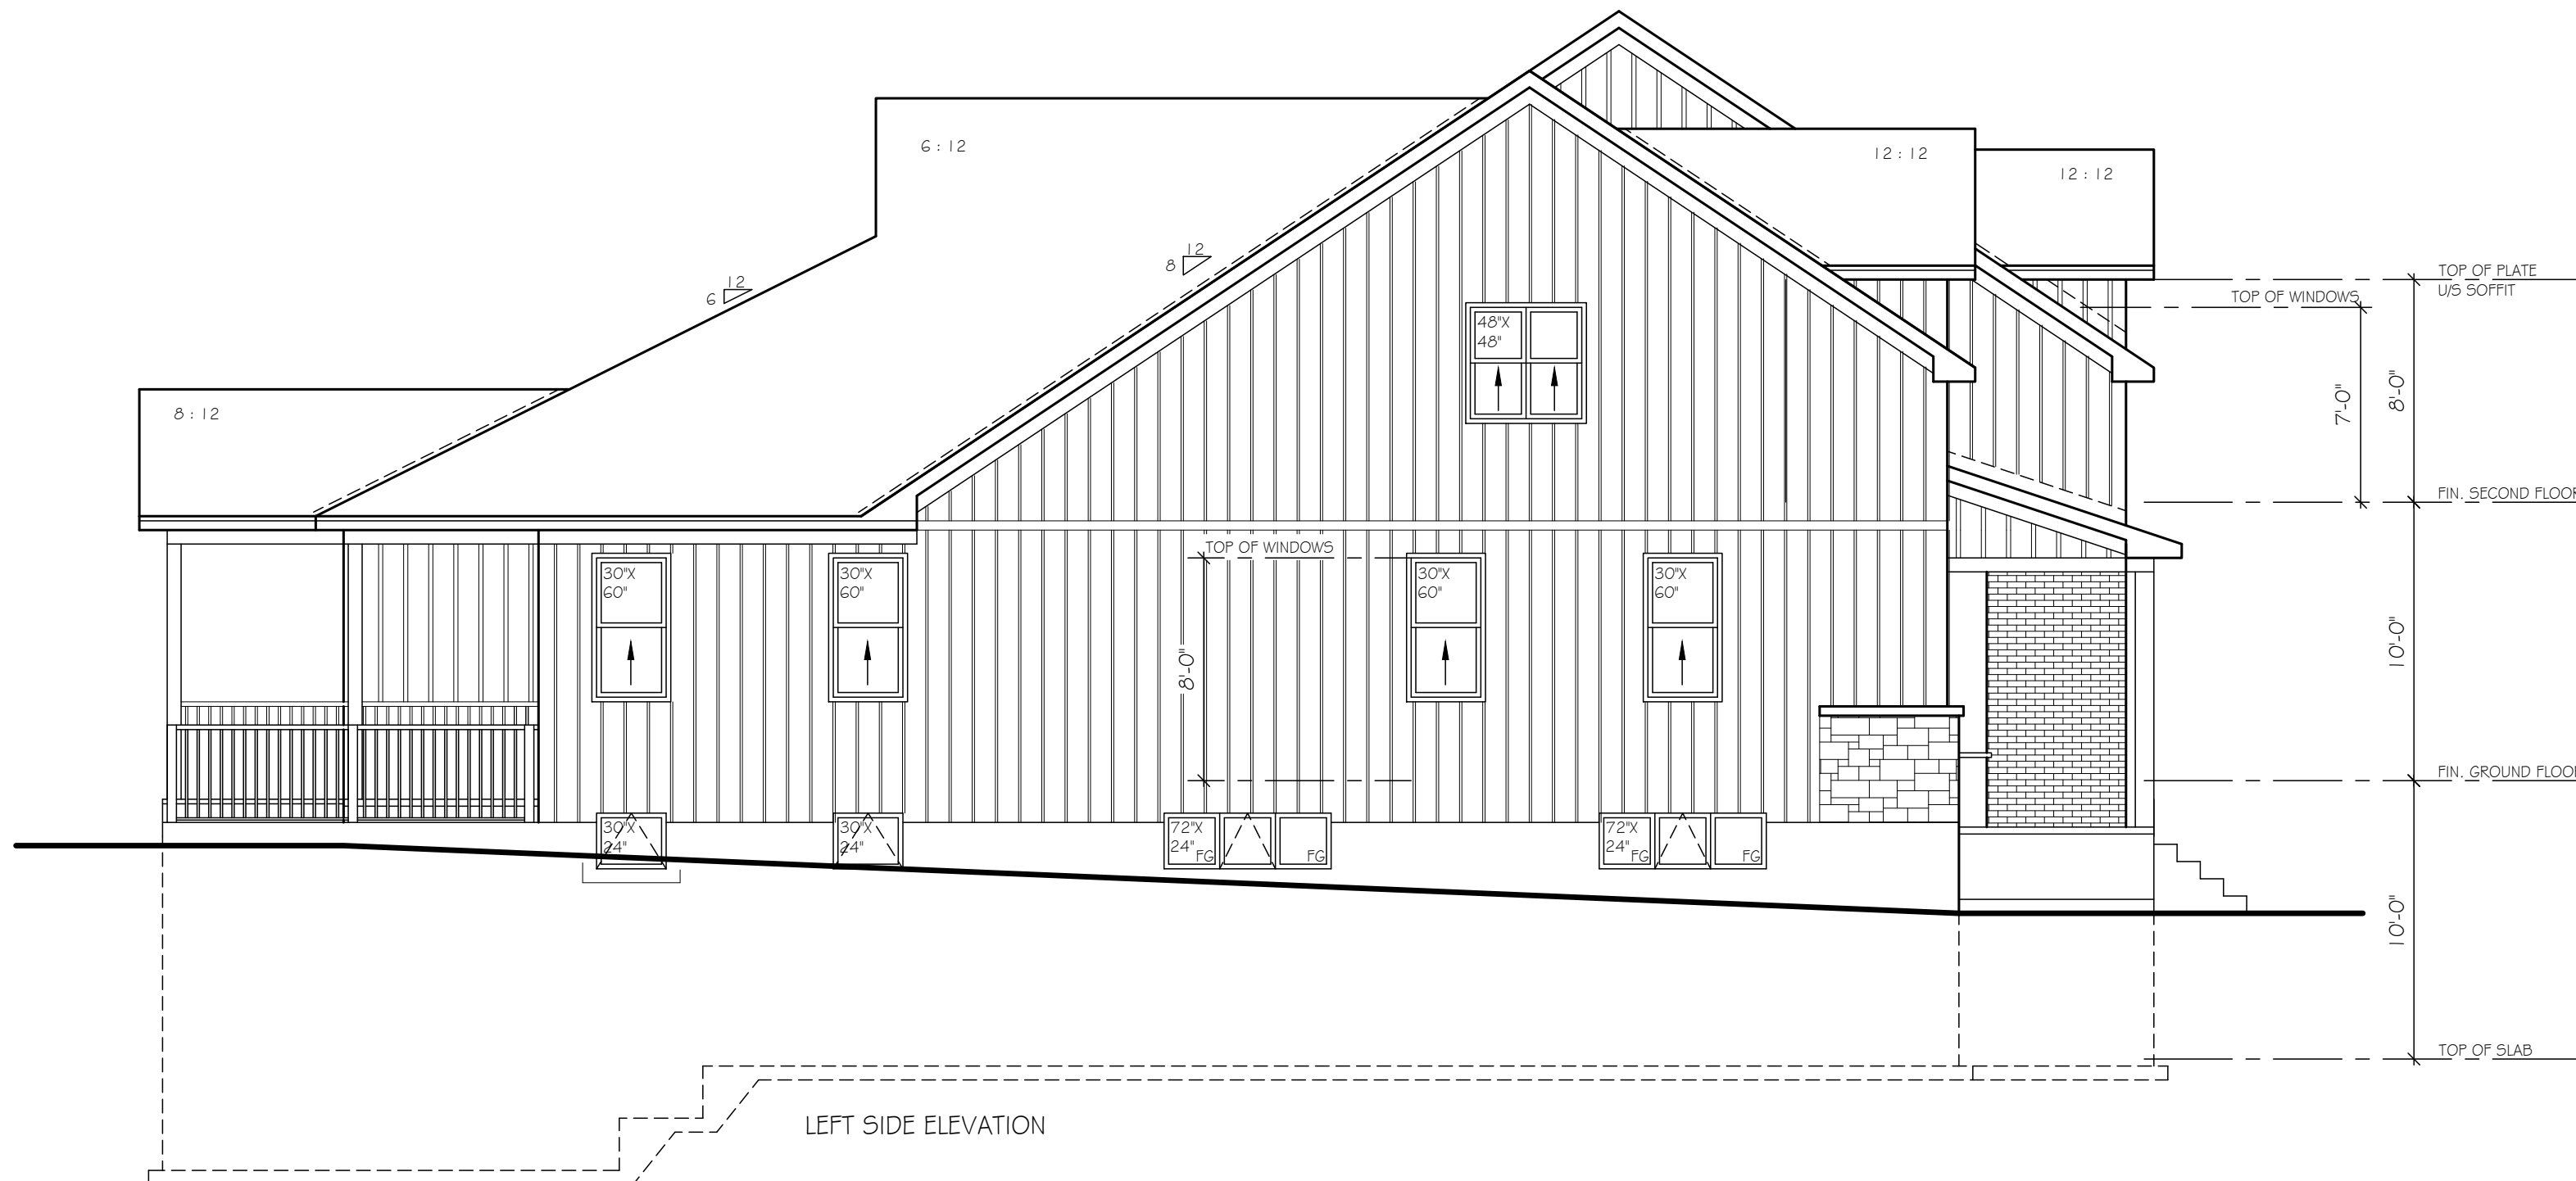

The undersigned has reviewed and takes responsibility for this design, and has the qualifications and meets the requirements set out in the Ontario Building Code to be a designer.		
QUALIFICATION INFORMATION		
B. A. Brooks		
Bobbi Ann Brooks		
REGISTRATION INFORMATION		
TOP FLOOR DESIGN		
BCIN #26313		
BCIN #33395		
top floor design		
78 Farncomb Cres. Bowmanville, ON L1C 4L8		
phone: 905-623-0670		
Client Name	MANORVILLE HOMES	
Project Name	1628 SIMCOE ST. N PORT PERRY, ON	
Sheet Title	RIGHT SIDE ELEVATION LEFT SIDE ELEVATION	
Drawn by:	Checked by:	Date:
BAB	BAB	MAY 2025
Scale	3/16" = 1'-0"	Drawing No.
Project No.	b24-19	1 OF 6