


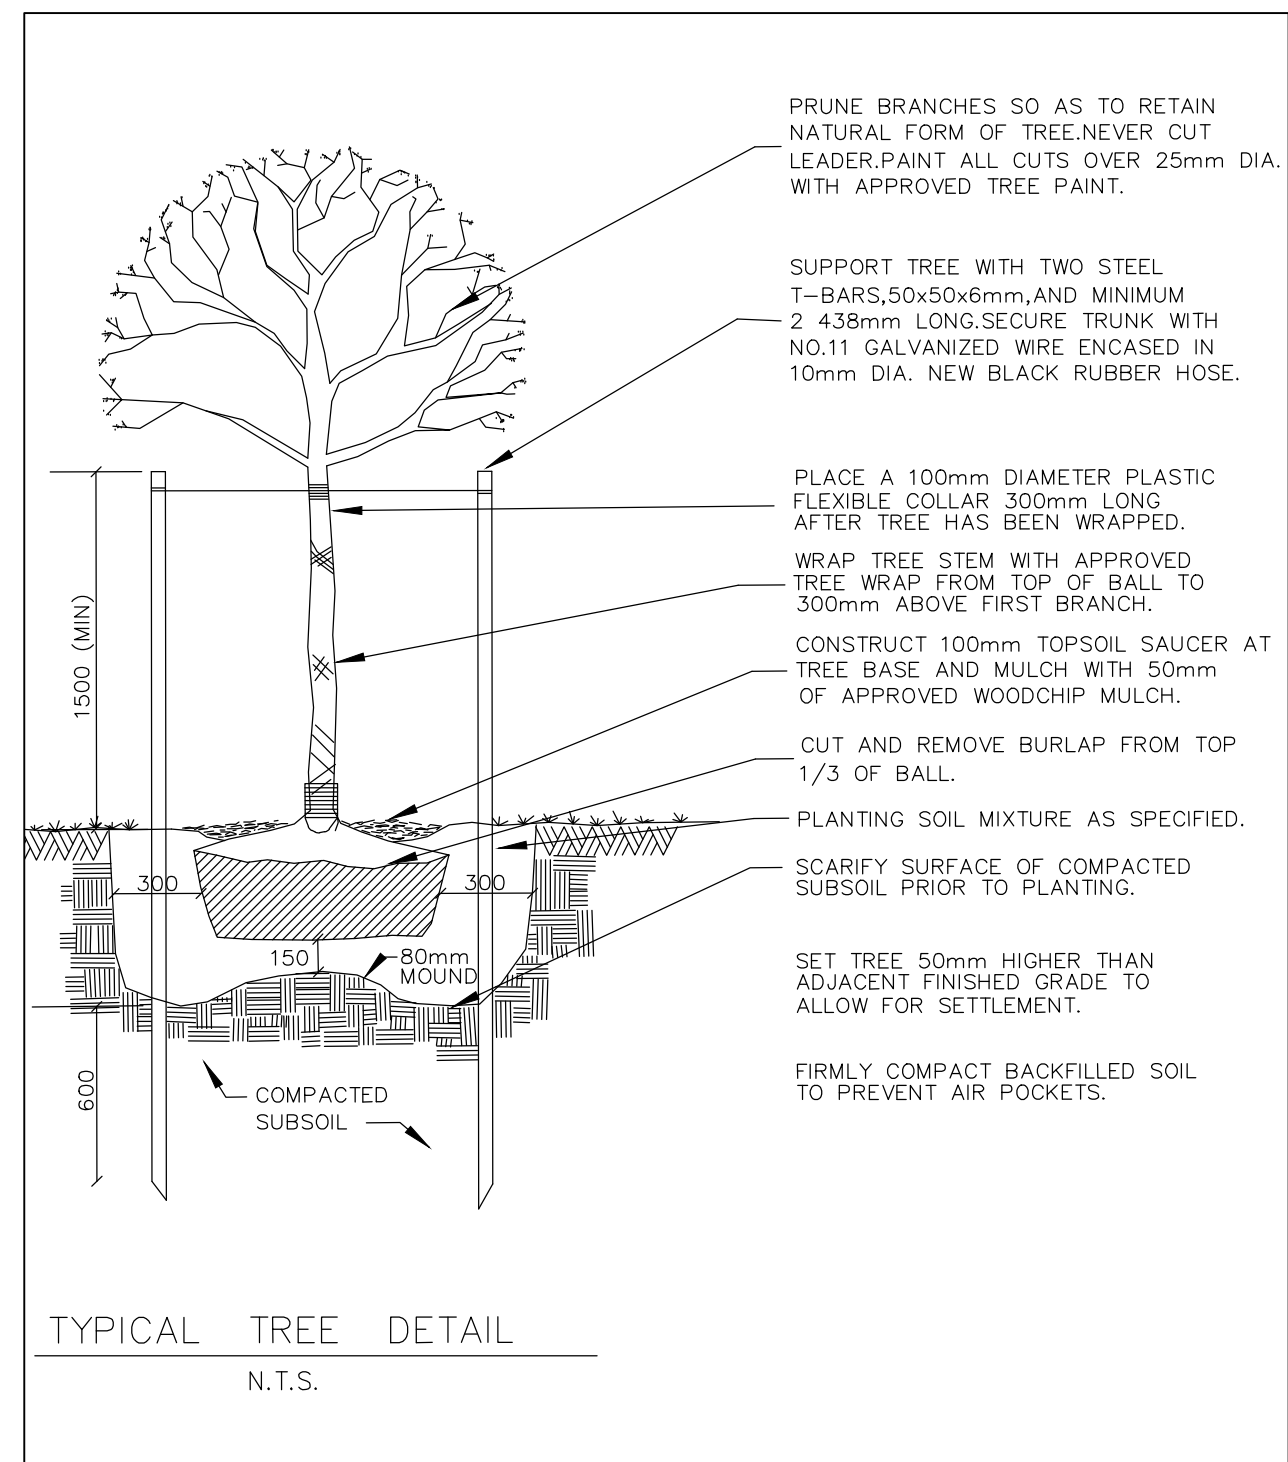

Sym	Qty	Botanical Name	Common Name	Size	Condition	Spacing	Comments
Deciduous Trees							
KM	2	Acer rubrum 'Karpick'	Karpick Red Maple	70mm	WB		50' high x 20' wide
AM	2	Acer x freemanii 'Armstrong Gold'	Armstrong Gold Maple	70mm	WB		50' high x 20' wide
SL	1	Gleditsia x triacanthos 'Draves'	Street Keeper Locust	70mm	WB		45' high x 20' wide
CO	1	Quercus 'Regal Prince'	Crimson Spire Oak	70mm	WB		50' high x 20' wide

 D.G. BIDDLE & ASSOCIATES CONSULTING ENGINEERS & PLANNERS	481 Taunton Rd W, Oshawa ON 150 King St, Peterborough ON	
	Phone: 905-576-8500 info@dgbiddle.com dgbiddle.com	
	SCALE:	1:750
	DRAWN BY:	P.S.
	DESIGN BY:	M.J.F.
CHECKED BY:	M.J.F.	125055 LS-1
PLOT DATE:	22/06/2026	