
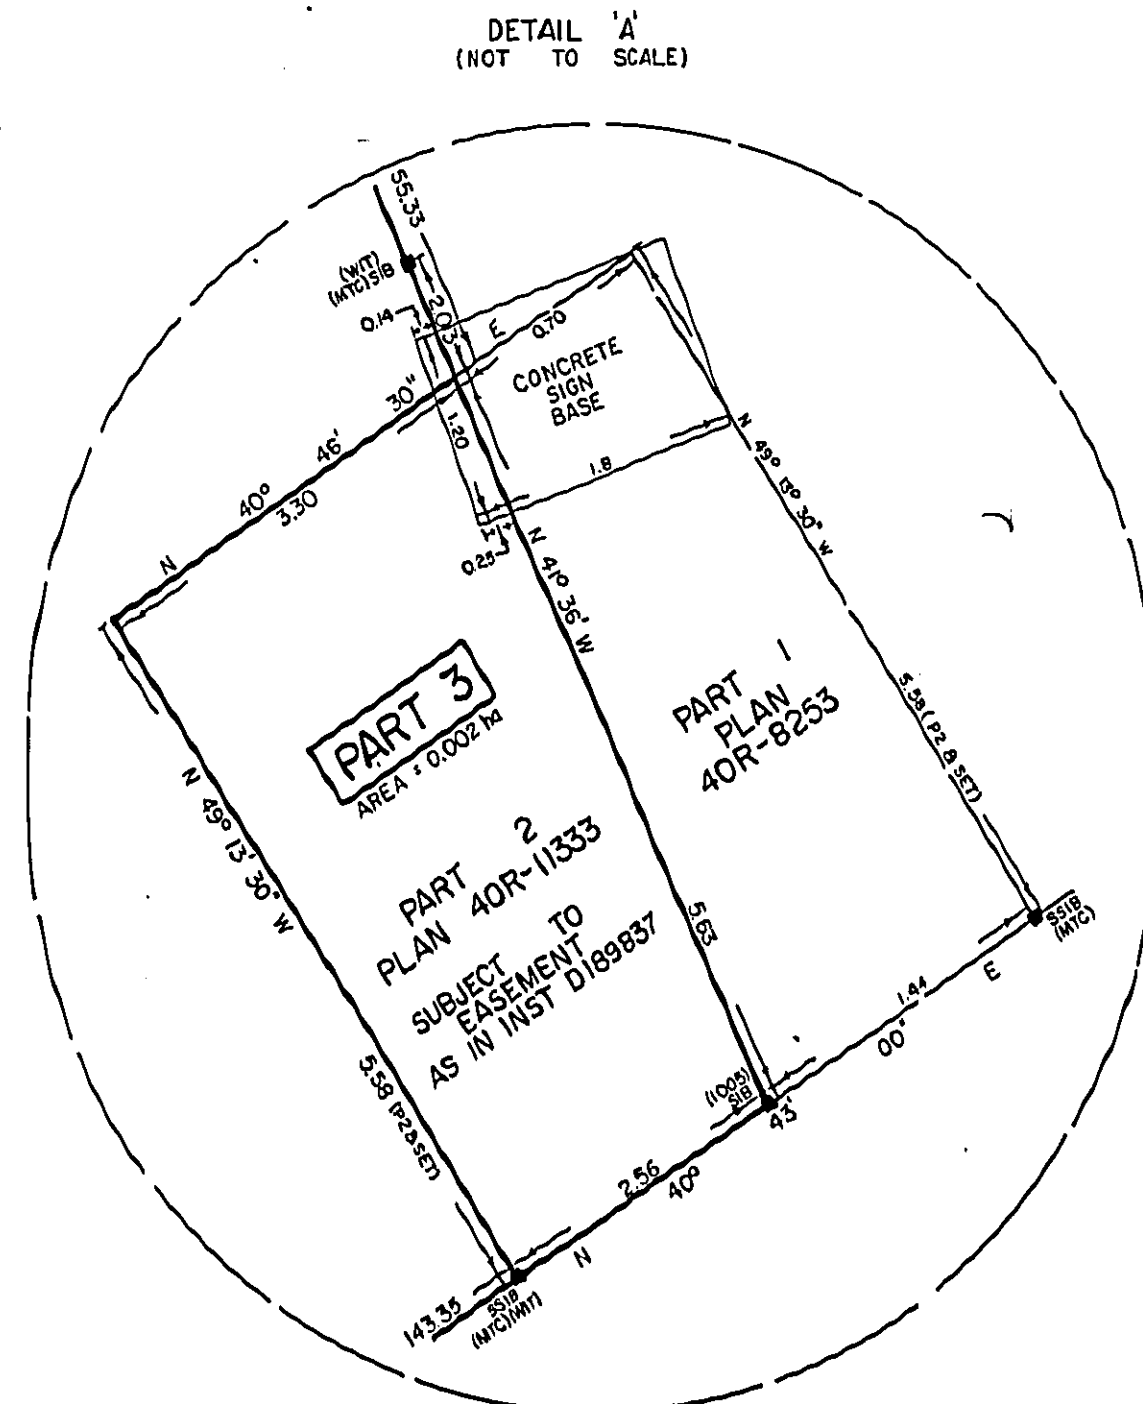
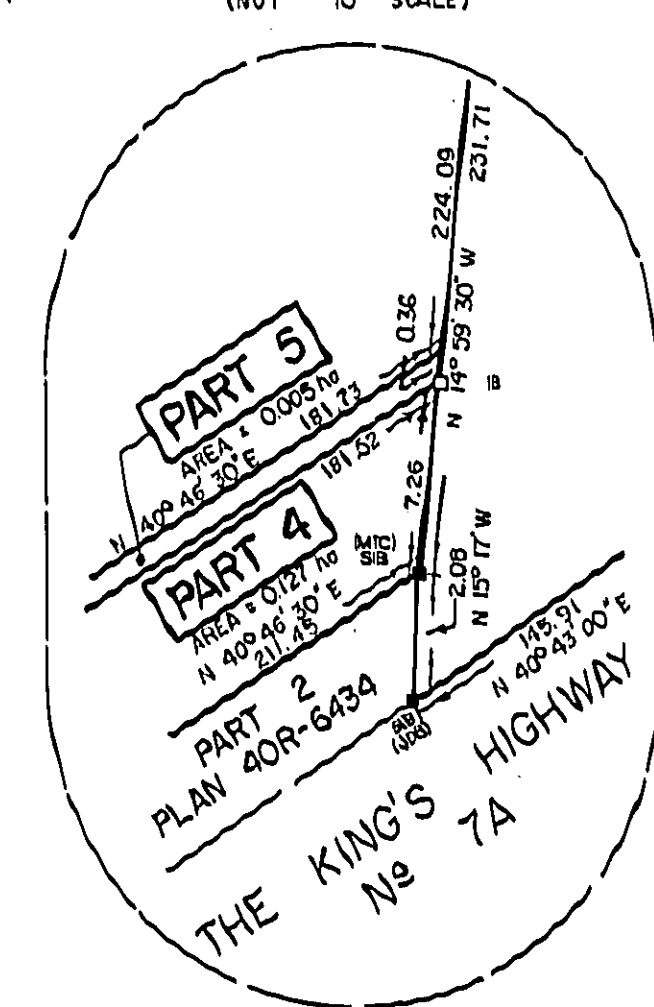
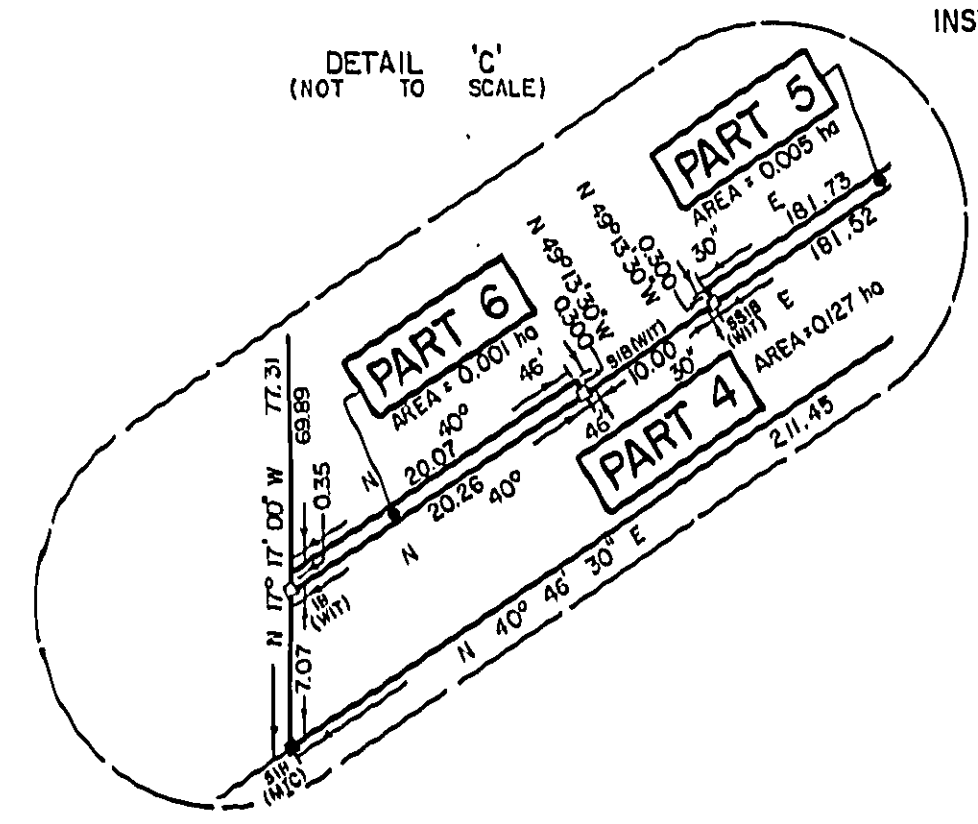
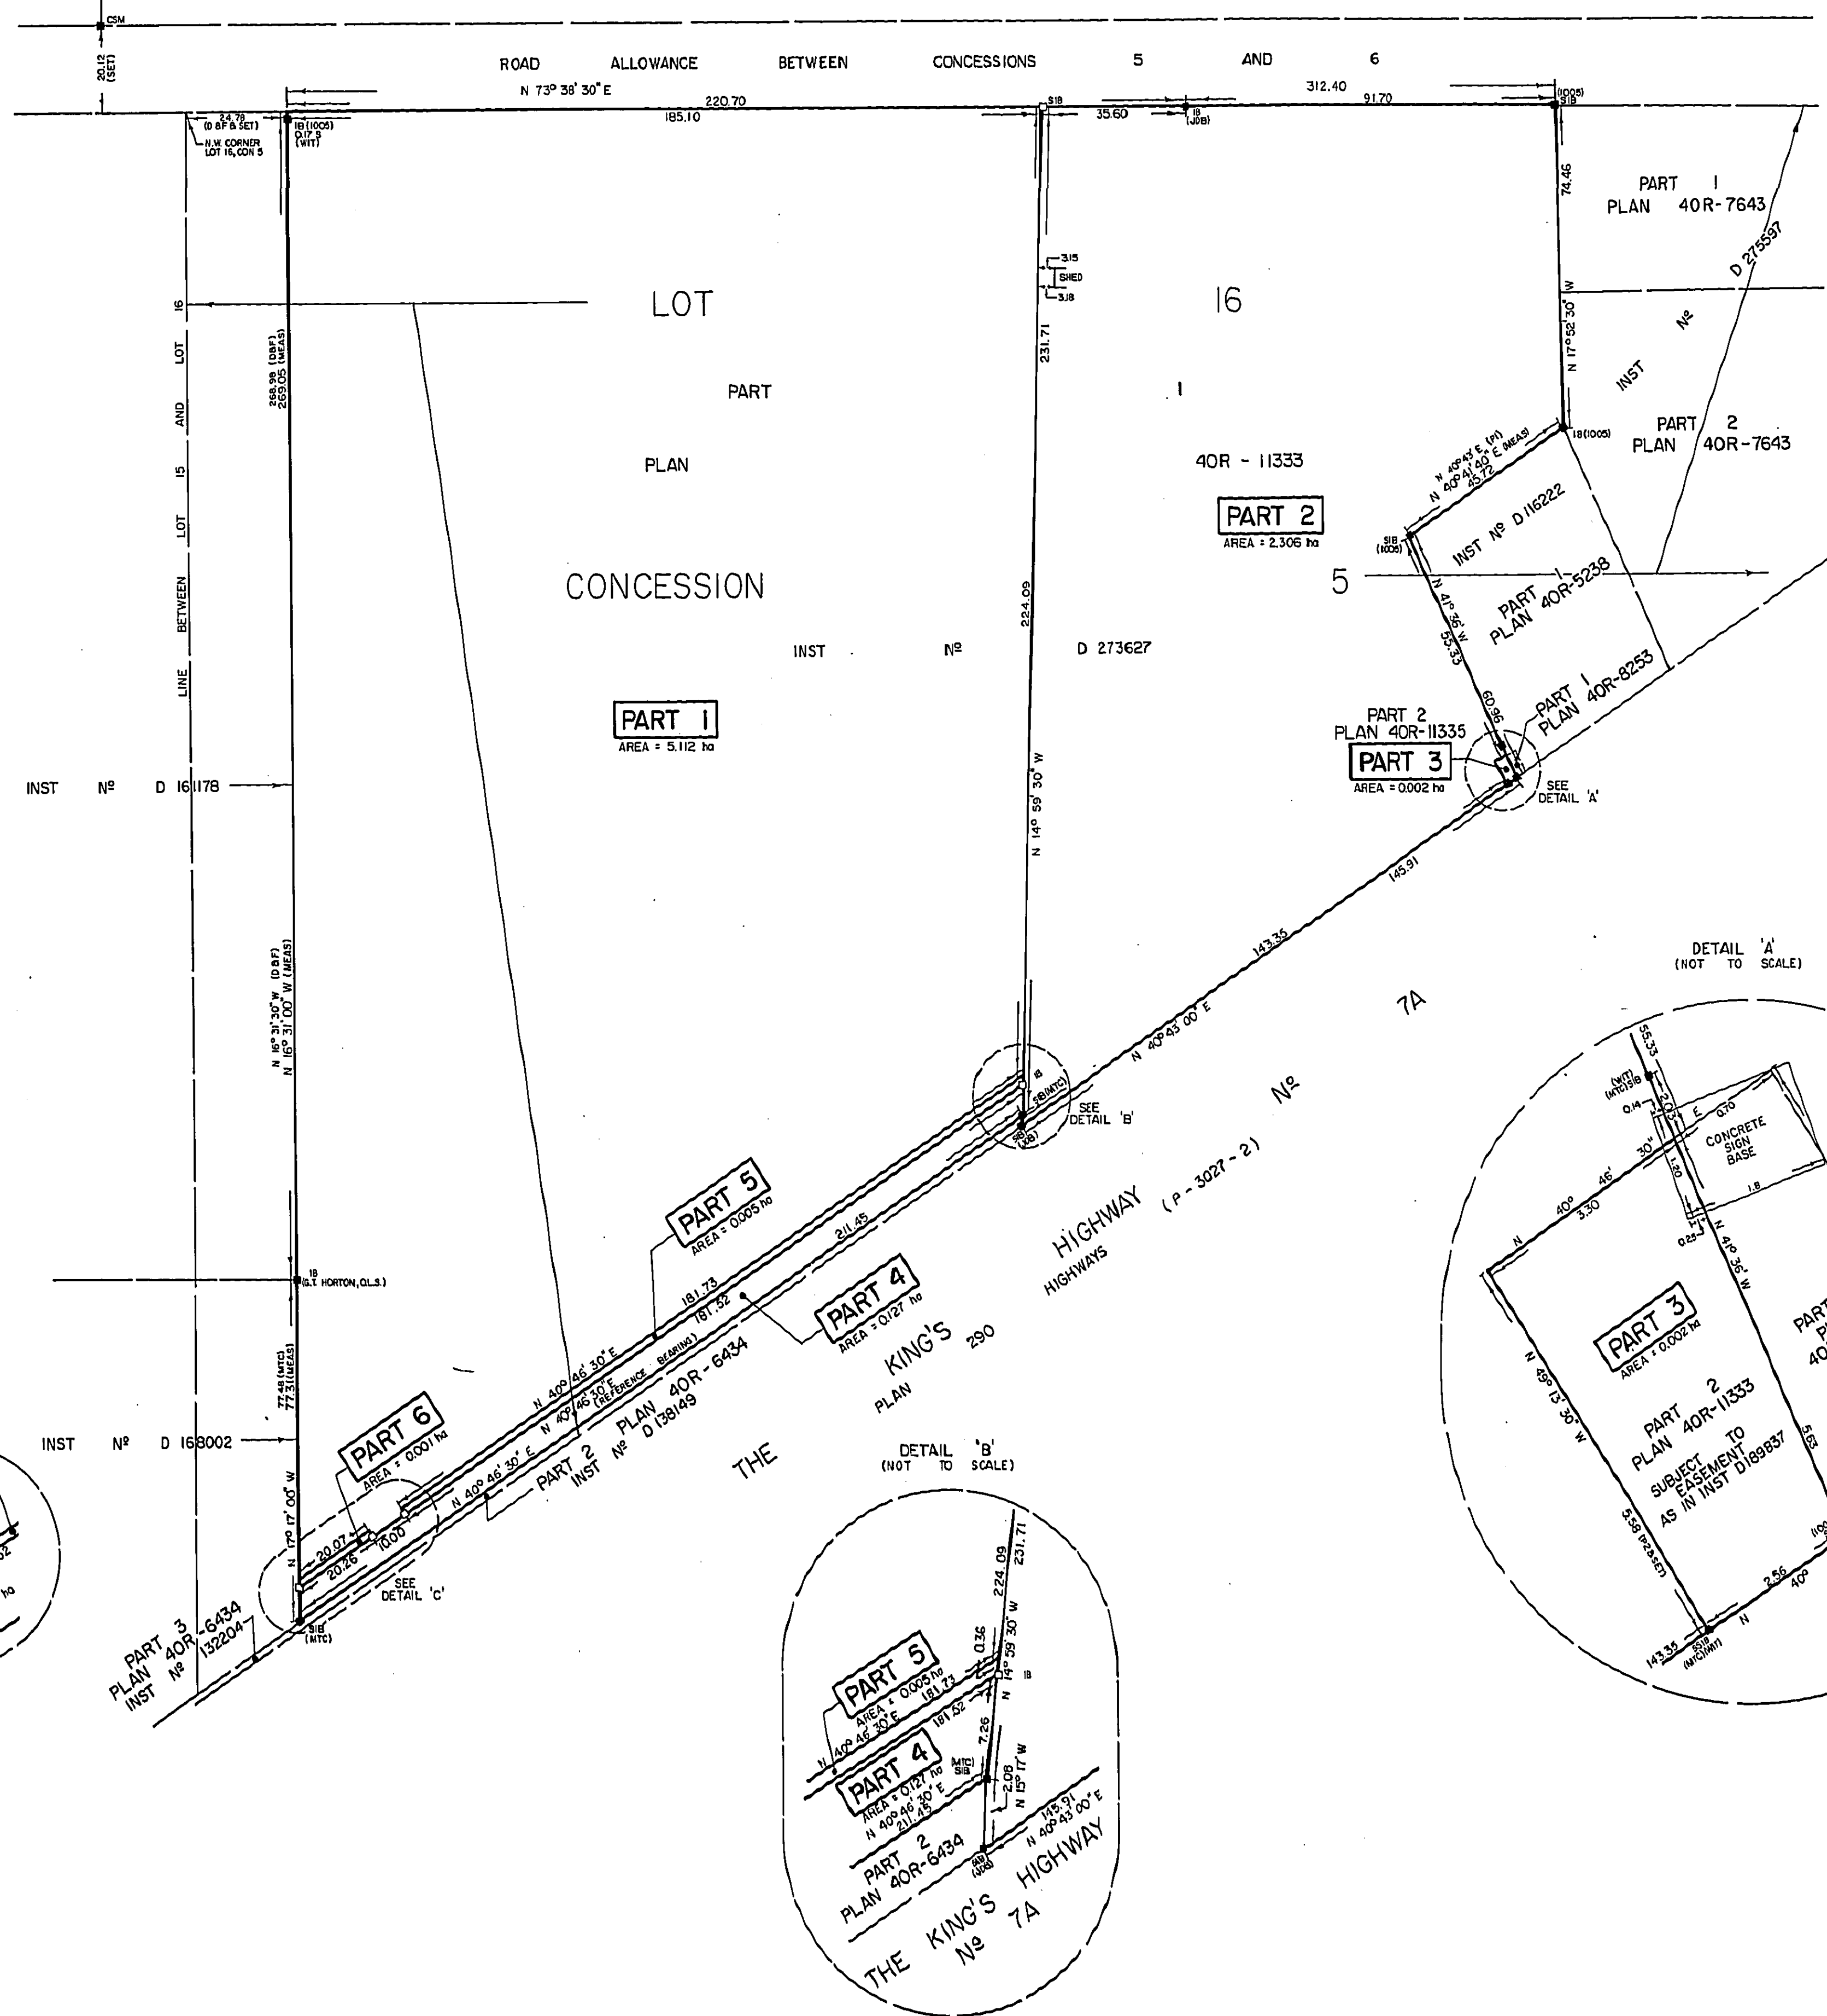


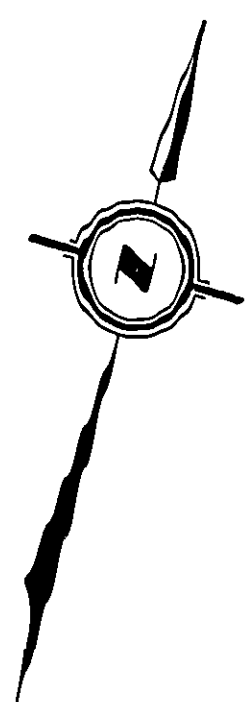

PLAN 40R-15607

I REQUIRE THIS PLAN TO BE DEPOSITED UNDER THE REGISTRY ACT.
DATE July 5/94
R. S. KAPIL
ONTARIO LAND SURVEYOR

RECEIVED AND DEPOSITED
DATE July 6/94
P. K. KAPIL
LAND REGISTRAR FOR THE REGISTRY DIVISION OF DURHAM (N^o 40)

SCHEDULE				
PART	PART OF LOT	CONCESSION	INST. NO.	AREA
1				5.112 ha
2				2.306 ha
3				0.002 ha
4				0.002 ha
5				0.002 ha
6				0.002 ha

PART 3: SUBJECT TO EASEMENT AS IN D 189837

PLAN OF SURVEY OF
PART OF LOT 16
CONCESSION 5
Geographic TOWNSHIP OF REACH
NOW IN THE TOWNSHIP OF SCUGOG
REGIONAL MUNICIPALITY OF DURHAM

SCALE 1:1000
J.D. BARNES LIMITED - 1994

METRIC DISTANCES SHOWN ON THIS PLAN ARE IN METRES AND CAN BE CONVERTED TO FEET BY DIVIDING BY 0.3048.

NOTES:
BEARINGS HEREON ARE ASTRONOMIC AND ARE REFERRED TO THE NORTHERLY LIMIT OF PART 2 AS SHOWN ON PLAN 40R-6434, HAVING A BEARING OF N 40° 46' 30" E.

■ DENOTES SURVEY MONUMENT FOUND
□ DENOTES SURVEY MONUMENT PLANTED
SIB DENOTES STANDARD IRON BAR
IB DENOTES IRON BAR
PI DENOTES PLAN 40R-5238
P2 DENOTES PLAN 40R-8253
D&F or 1005 DENOTES DONEGAN & FLEISCHMAN, O.L.S.
MTC DENOTES MINISTRY OF TRANSPORTATION & COMMUNICATION
CSM DENOTES CUT STONE MONUMENT

CAUTION THIS PLAN IS NOT A PLAN OF SUBDIVISION WITHIN THE MEANING OF THE PLANNING ACT.

SURVEYOR'S CERTIFICATE
I CERTIFY THAT:
1. THIS SURVEY AND PLAN ARE CORRECT AND IN ACCORDANCE WITH THE SURVEYS ACT AND THE REGISTRY ACT AND THE REGULATIONS MADE THEREUNDER.
2. THE SURVEY WAS COMPLETED ON THE 30th DAY OF JULIE, 1994.

DATE July 7/94
R. S. KAPIL
ONTARIO LAND SURVEYOR

J.D. BARNES LIMITED
SURVEYING MAPPING
LAND INFORMATION SERVICES
OFFICE OF ORIGIN:
110 SCOTIA COURT, UNIT #24
WILLOWDALE, ONTARIO M2H 3P7
(416) 753-1252

DRAWN BY: N.M. CHECKED BY: R.S.K. REFERENCE: DB - 25 - 061 - 03