
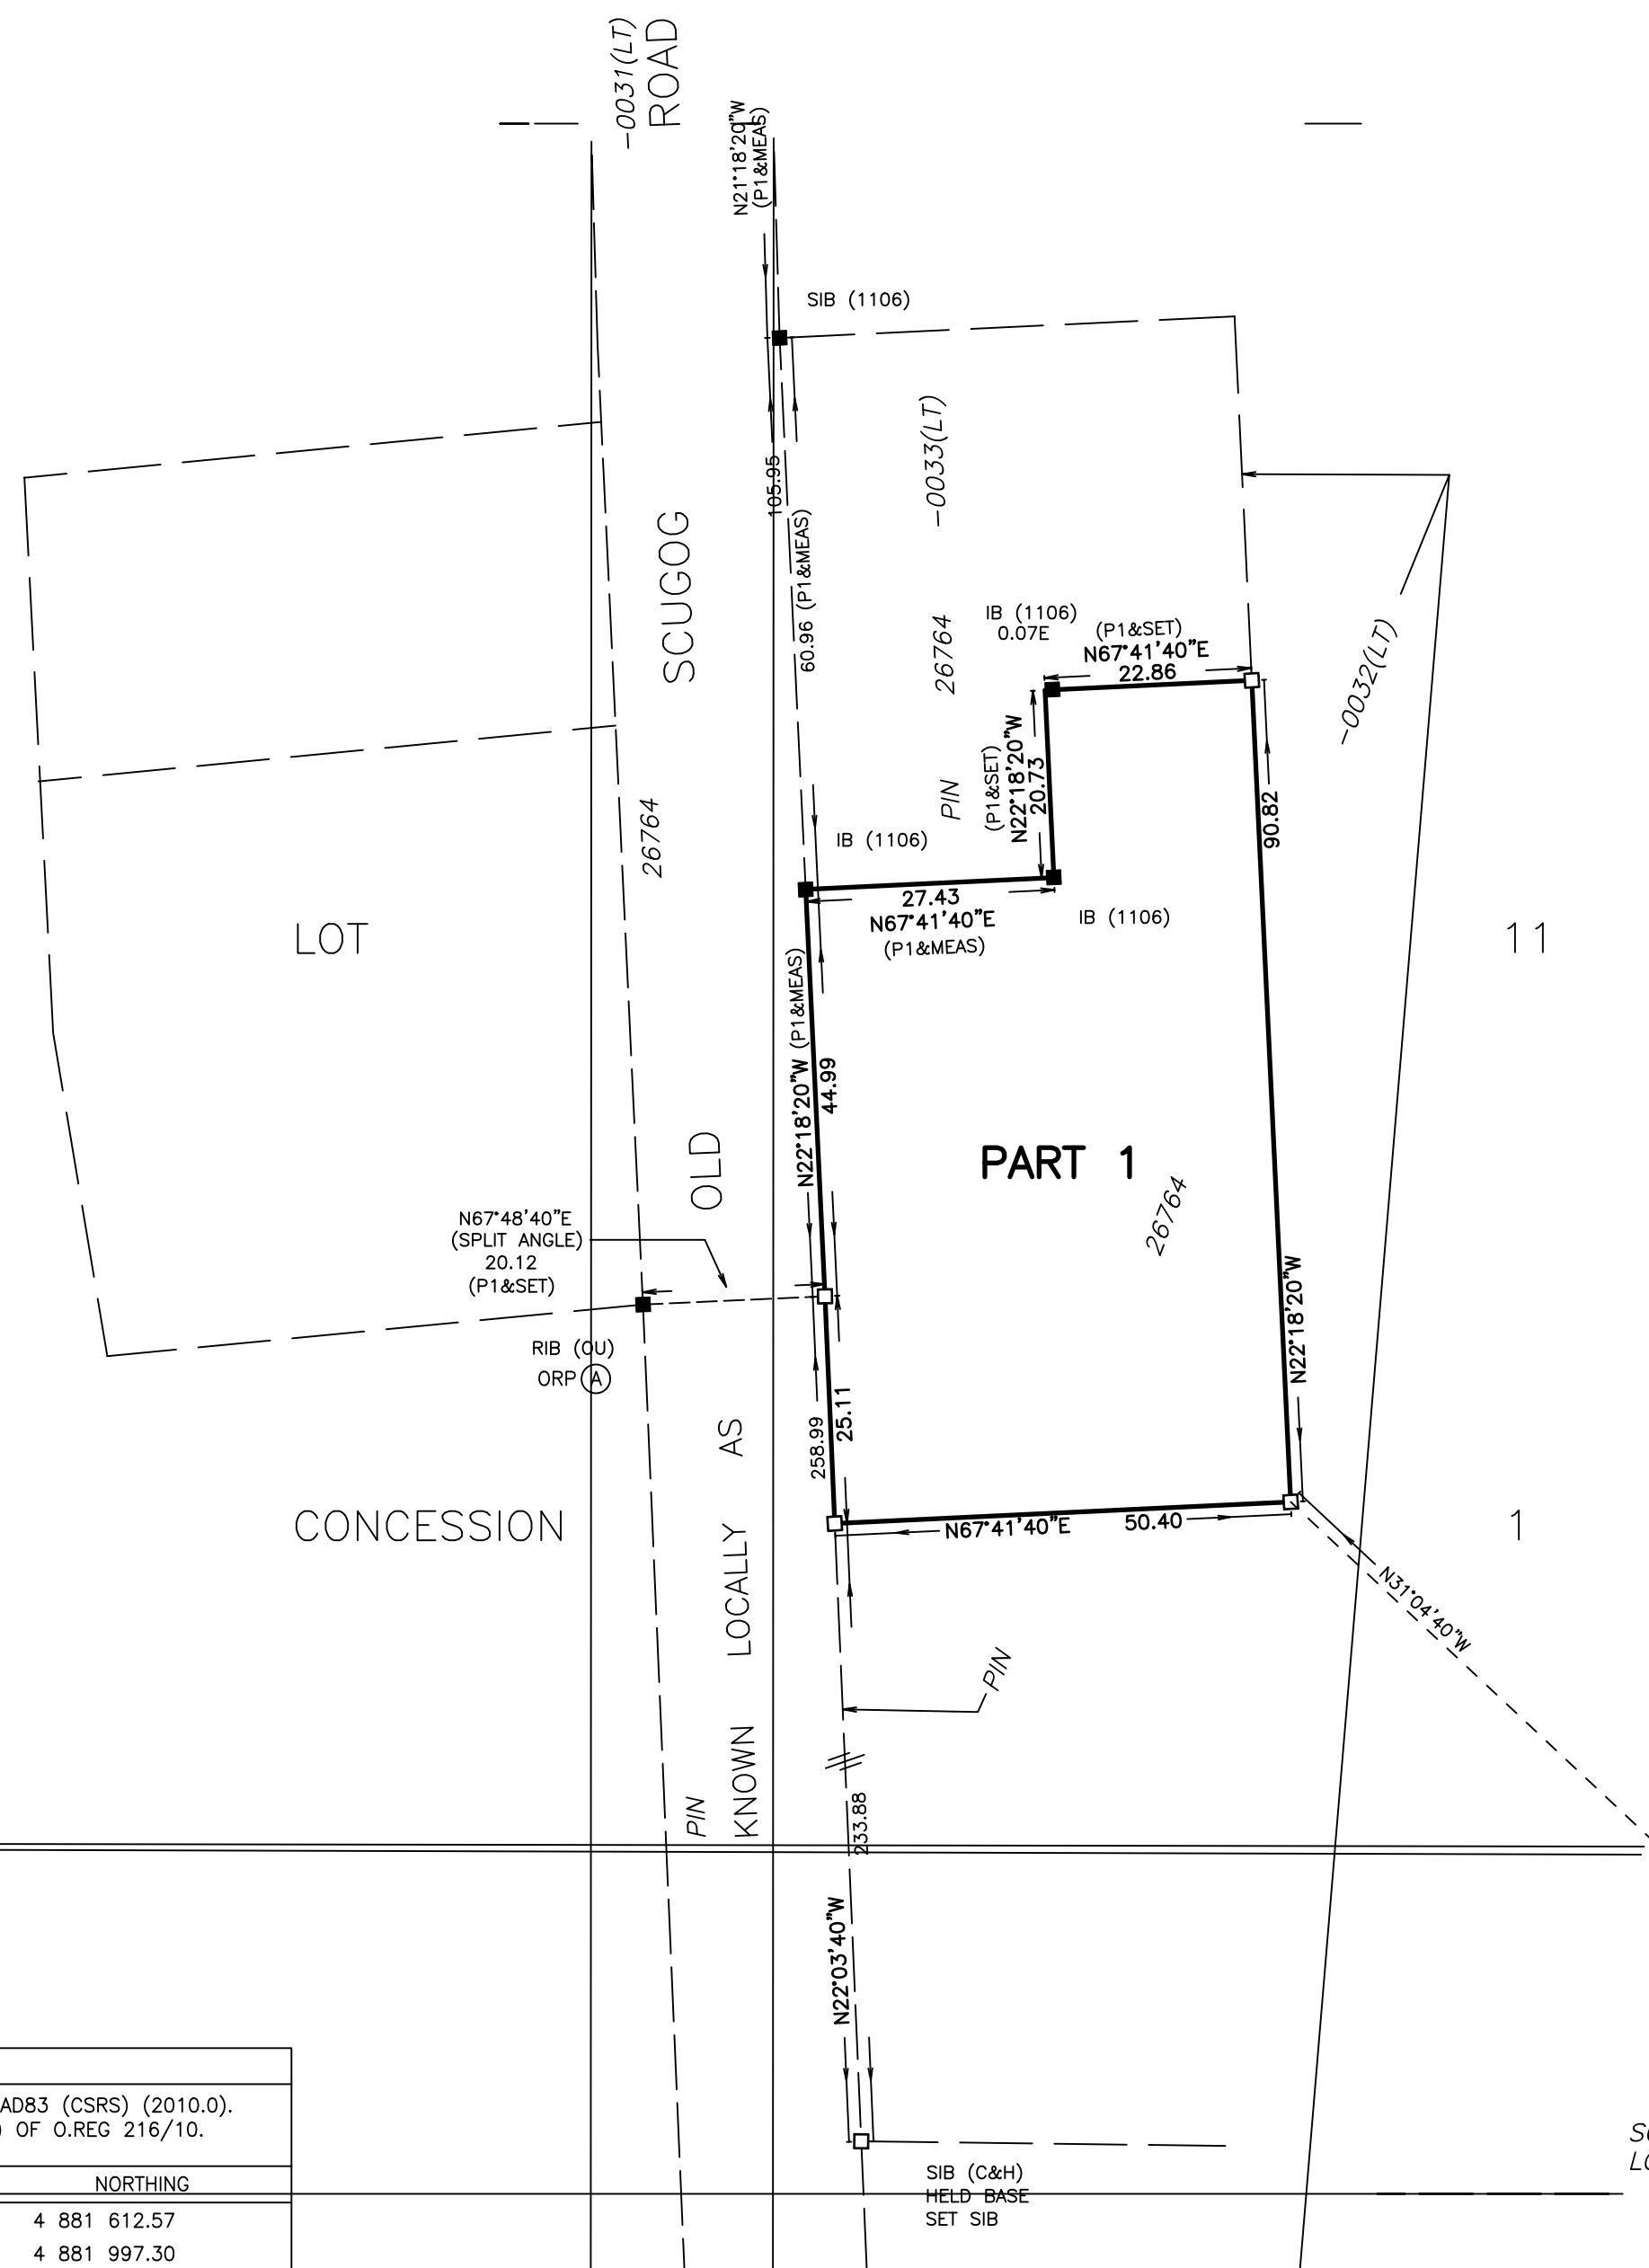


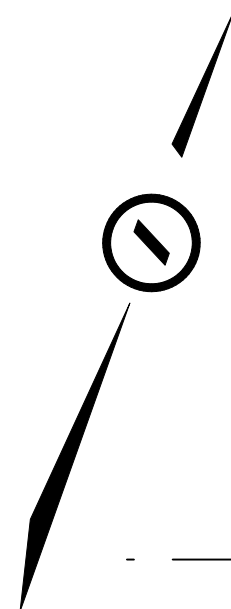


INTEGRATION DATA		
OBSERVED REFERENCE POINTS (ORPs): UTM ZONE 17, NAD83 (CSRS) (2010.0). COORDINATES TO URBAN ACCURACY PER SECTION 14 (2) OF O.REG 216/10.		
POINT ID	EASTING	NORTHING
ORP (A)	676 065.99	4 881 612.57
ORP (B)	675 913.93	4 881 997.30
COORDINATES CANNOT, IN THEMSELVES, BE USED TO RE-ESTABLISH CORNERS OR BOUNDARIES SHOWN ON THIS PLAN.		
THE RESULTANT TIE BETWEEN ORP (A) AND ORP (B) IS 413.72 N21°33'55\"W		

PART 1
PLAN 57R-3697
LOT 11
LOT 12

SOUTH-EAST CORNER
LOT 11, CONCESSION 1

BOUNDARY ROAD
ROAD ALLOWANCE BETWEEN GEOGRAPHIC
TOWNSHIPS OF CARTWRIGHT AND DARLINGTON

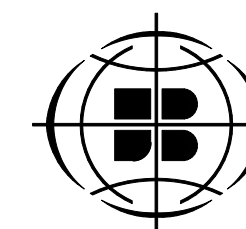

COE FISHER CAMERON
LAND SURVEYORS
A Division of J.D. Barnes Limited