


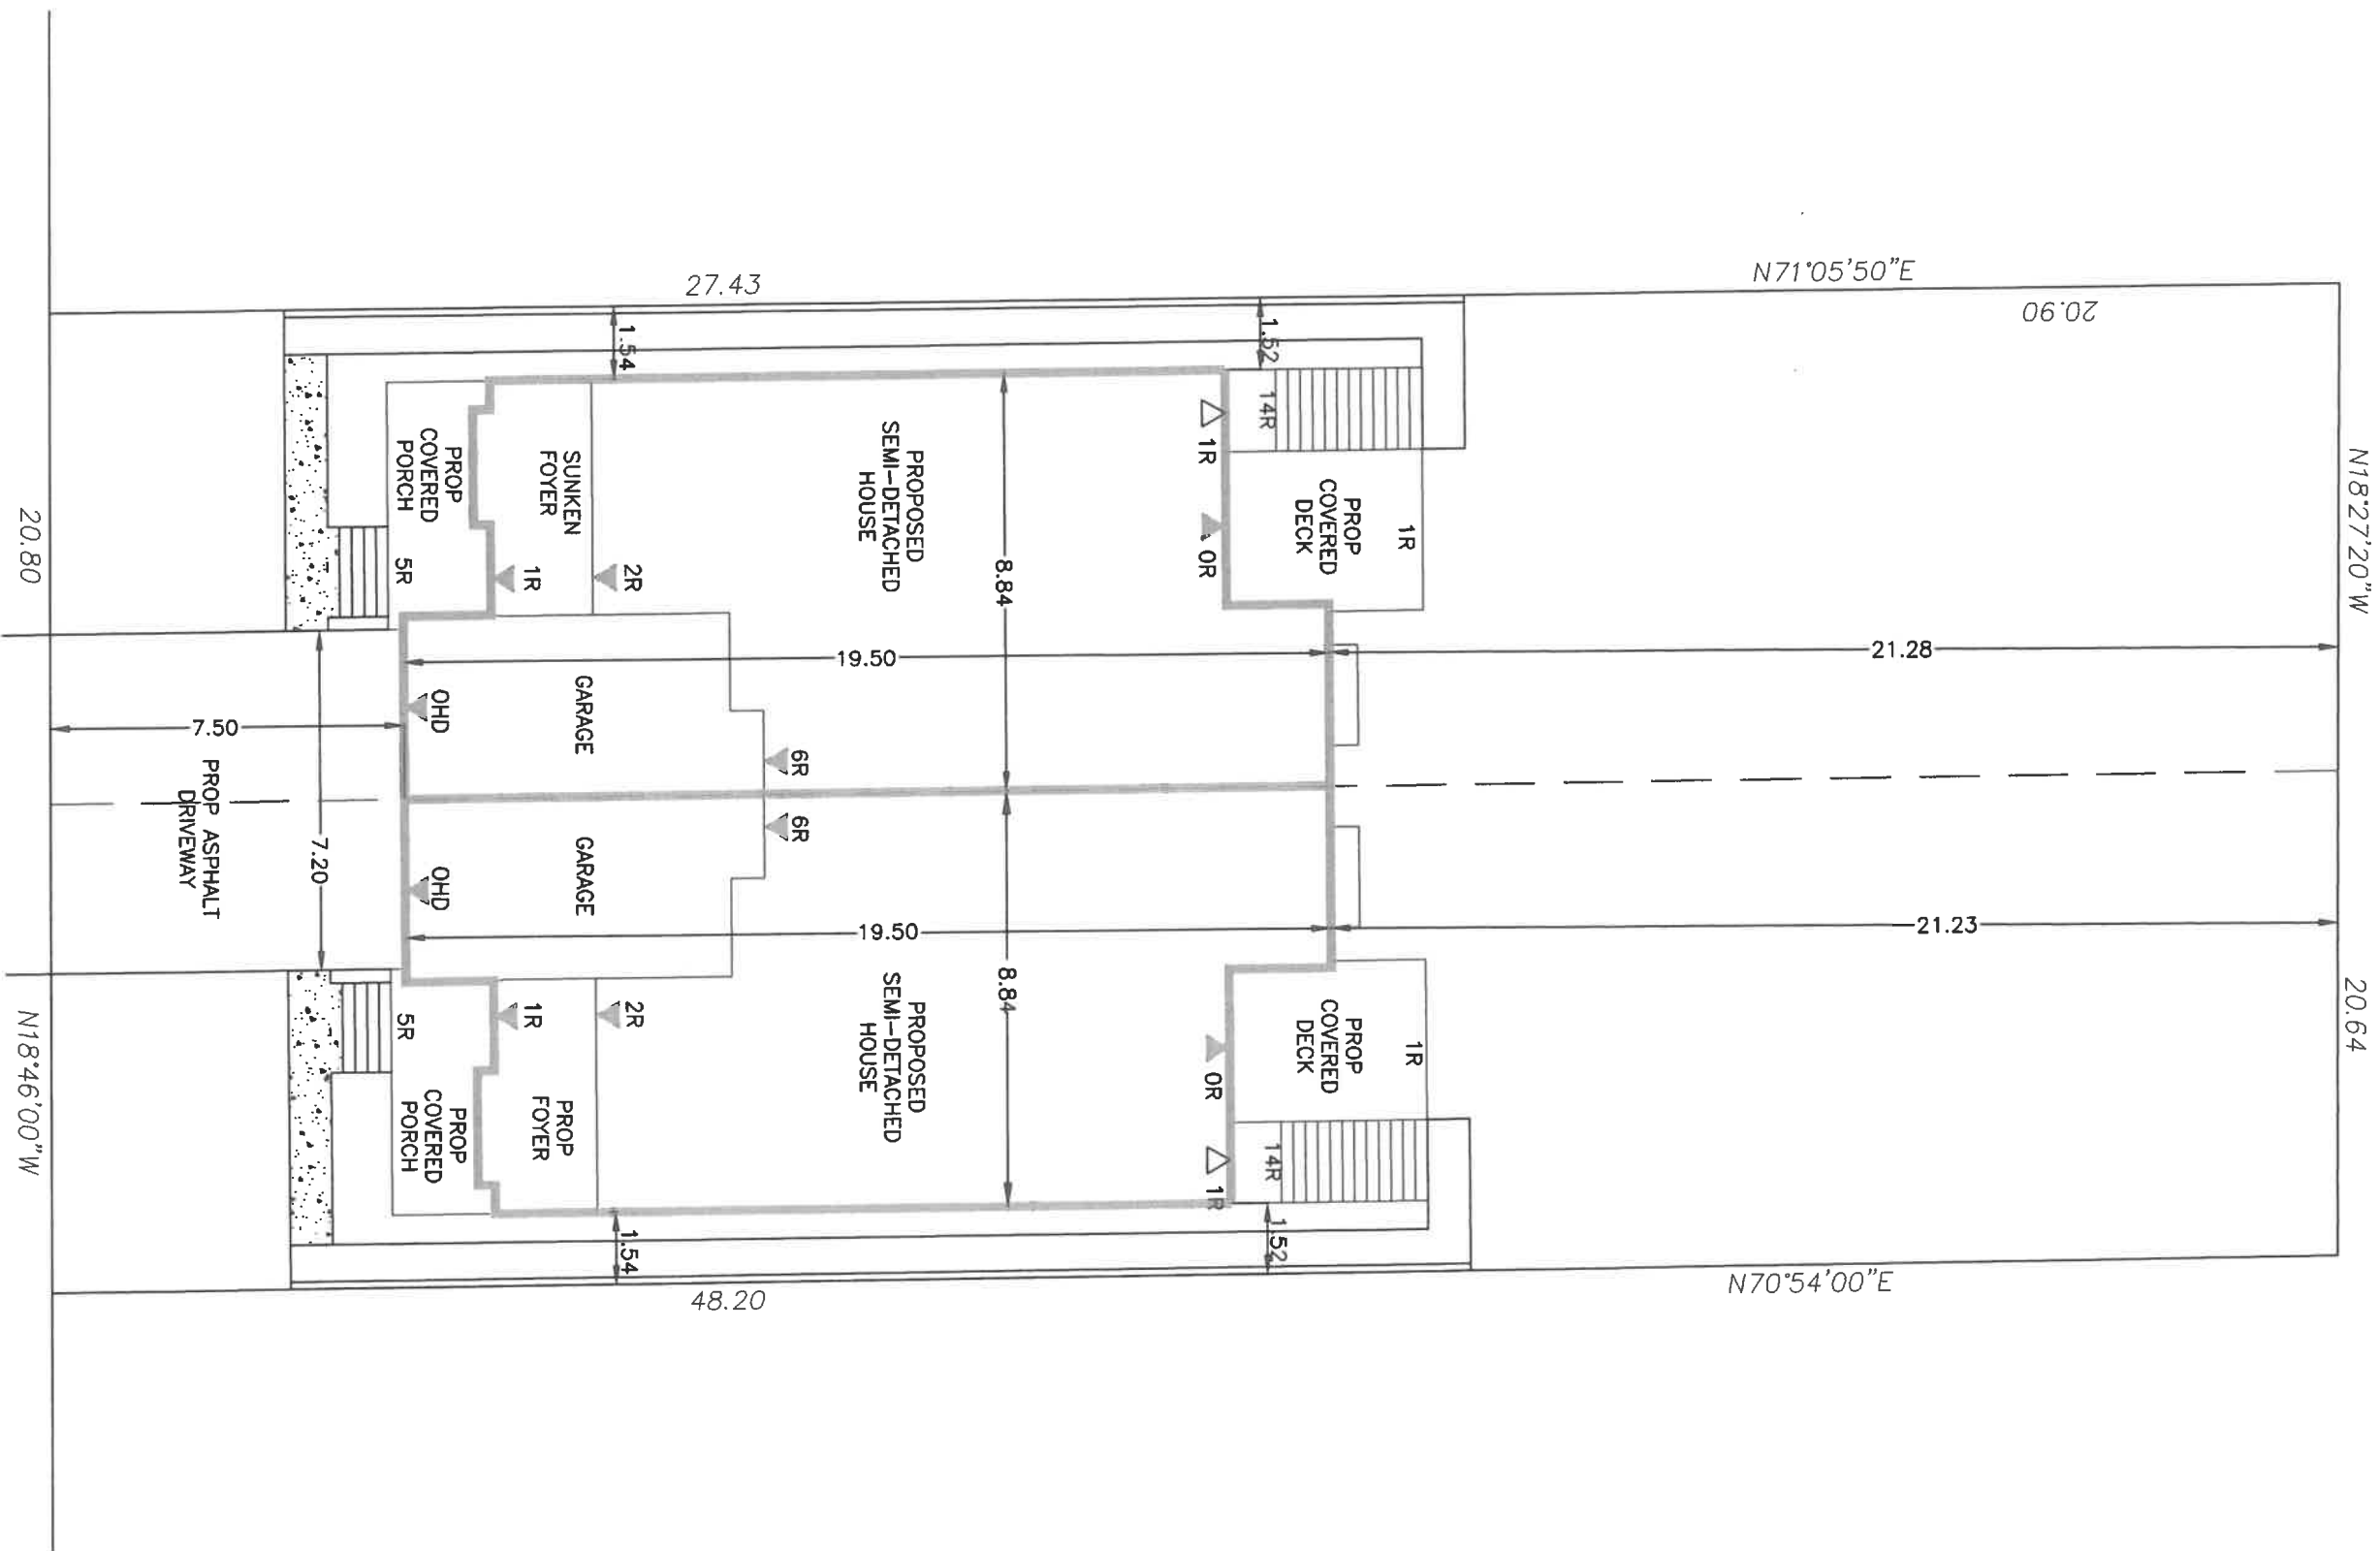

15682 SIMCOE ST
SITE PLAN