

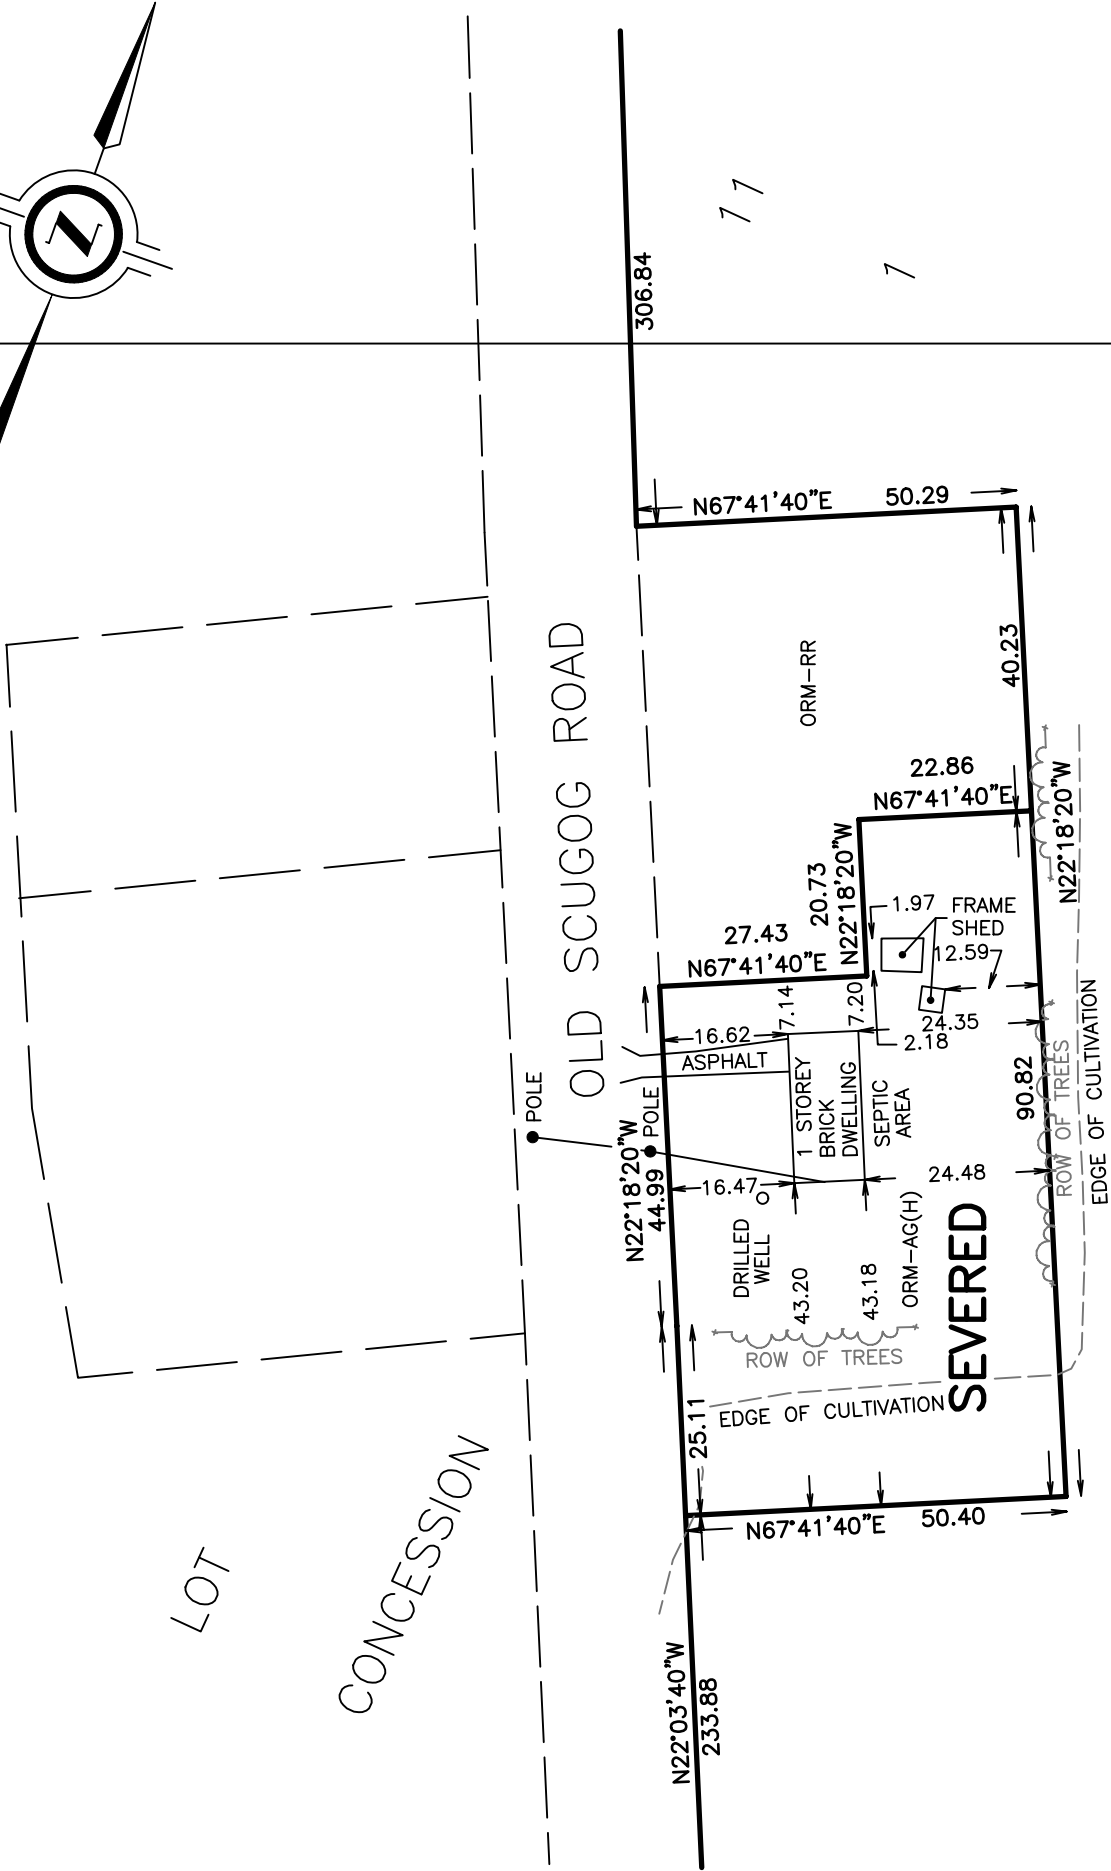


KEY MAP

SCALE 1:7500

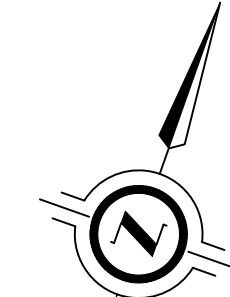

SKETCH FOR SEVERANCE
10651 OLD SCUGOG ROAD
GEOGRAPHIC TOWNSHIP OF CARTWRIGHT
NOW IN THE
TOWNSHIP OF SCUGOG
REGIONAL MUNICIPALITY OF DURHAM
SCALE 1 : 1000

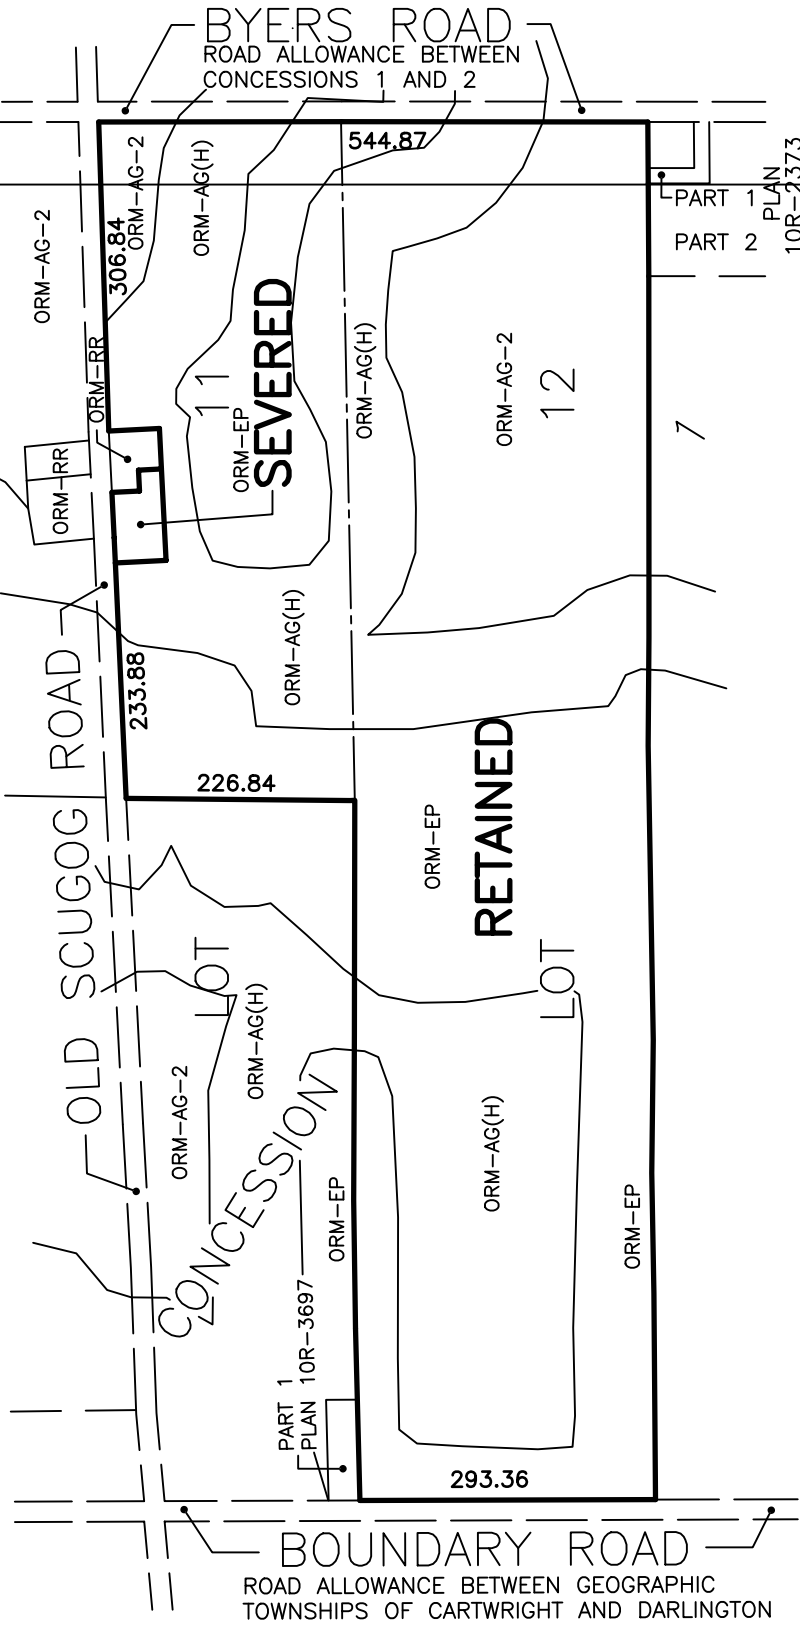

J.D. BARNES LIMITED
© COPYRIGHT 2024
METRIC DISTANCES SHOWN ON THIS PLAN ARE IN METRES AND
CAN BE CONVERTED TO FEET BY DIVIDING BY 0.3048.

SUBJECT LANDS
PART OF LOT 11, CONCESSION 1
GEOGRAPHIC TOWNSHIP OF CARTWRIGHT
NOW IN THE TOWNSHIP OF SCUGOG
REGIONAL MUNICIPALITY OF DURHAM
BEING PIN 26764-0032(LT)


TOTAL AREA = 56.01 ha. (138.40 ac.)

SEVERED
AREA = 0.40 ha. (1.00 ac.)

RETAINED
AREA = 55.61 ha. (137.41 ac.)

CURRENT ZONING:
ORM-AG(H) OAK RIDGES MORAINÉ – AGRICULTURAL HOLDING

CAUTION:
THIS PLAN IS NOT A PLAN OF SURVEY AND SHALL NOT BE USED
EXCEPT FOR THE PURPOSE INDICATED IN THE TITLE BLOCK.

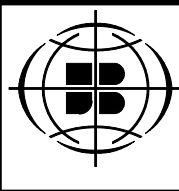

COE FISHER CAMERON
LAND SURVEYORS
A Division of J.D. Barnes Limited
3 COMMERCE PLACE, UNIT 201, LINDSAY, ON K9V 0N5
T: (705) 324-4152